


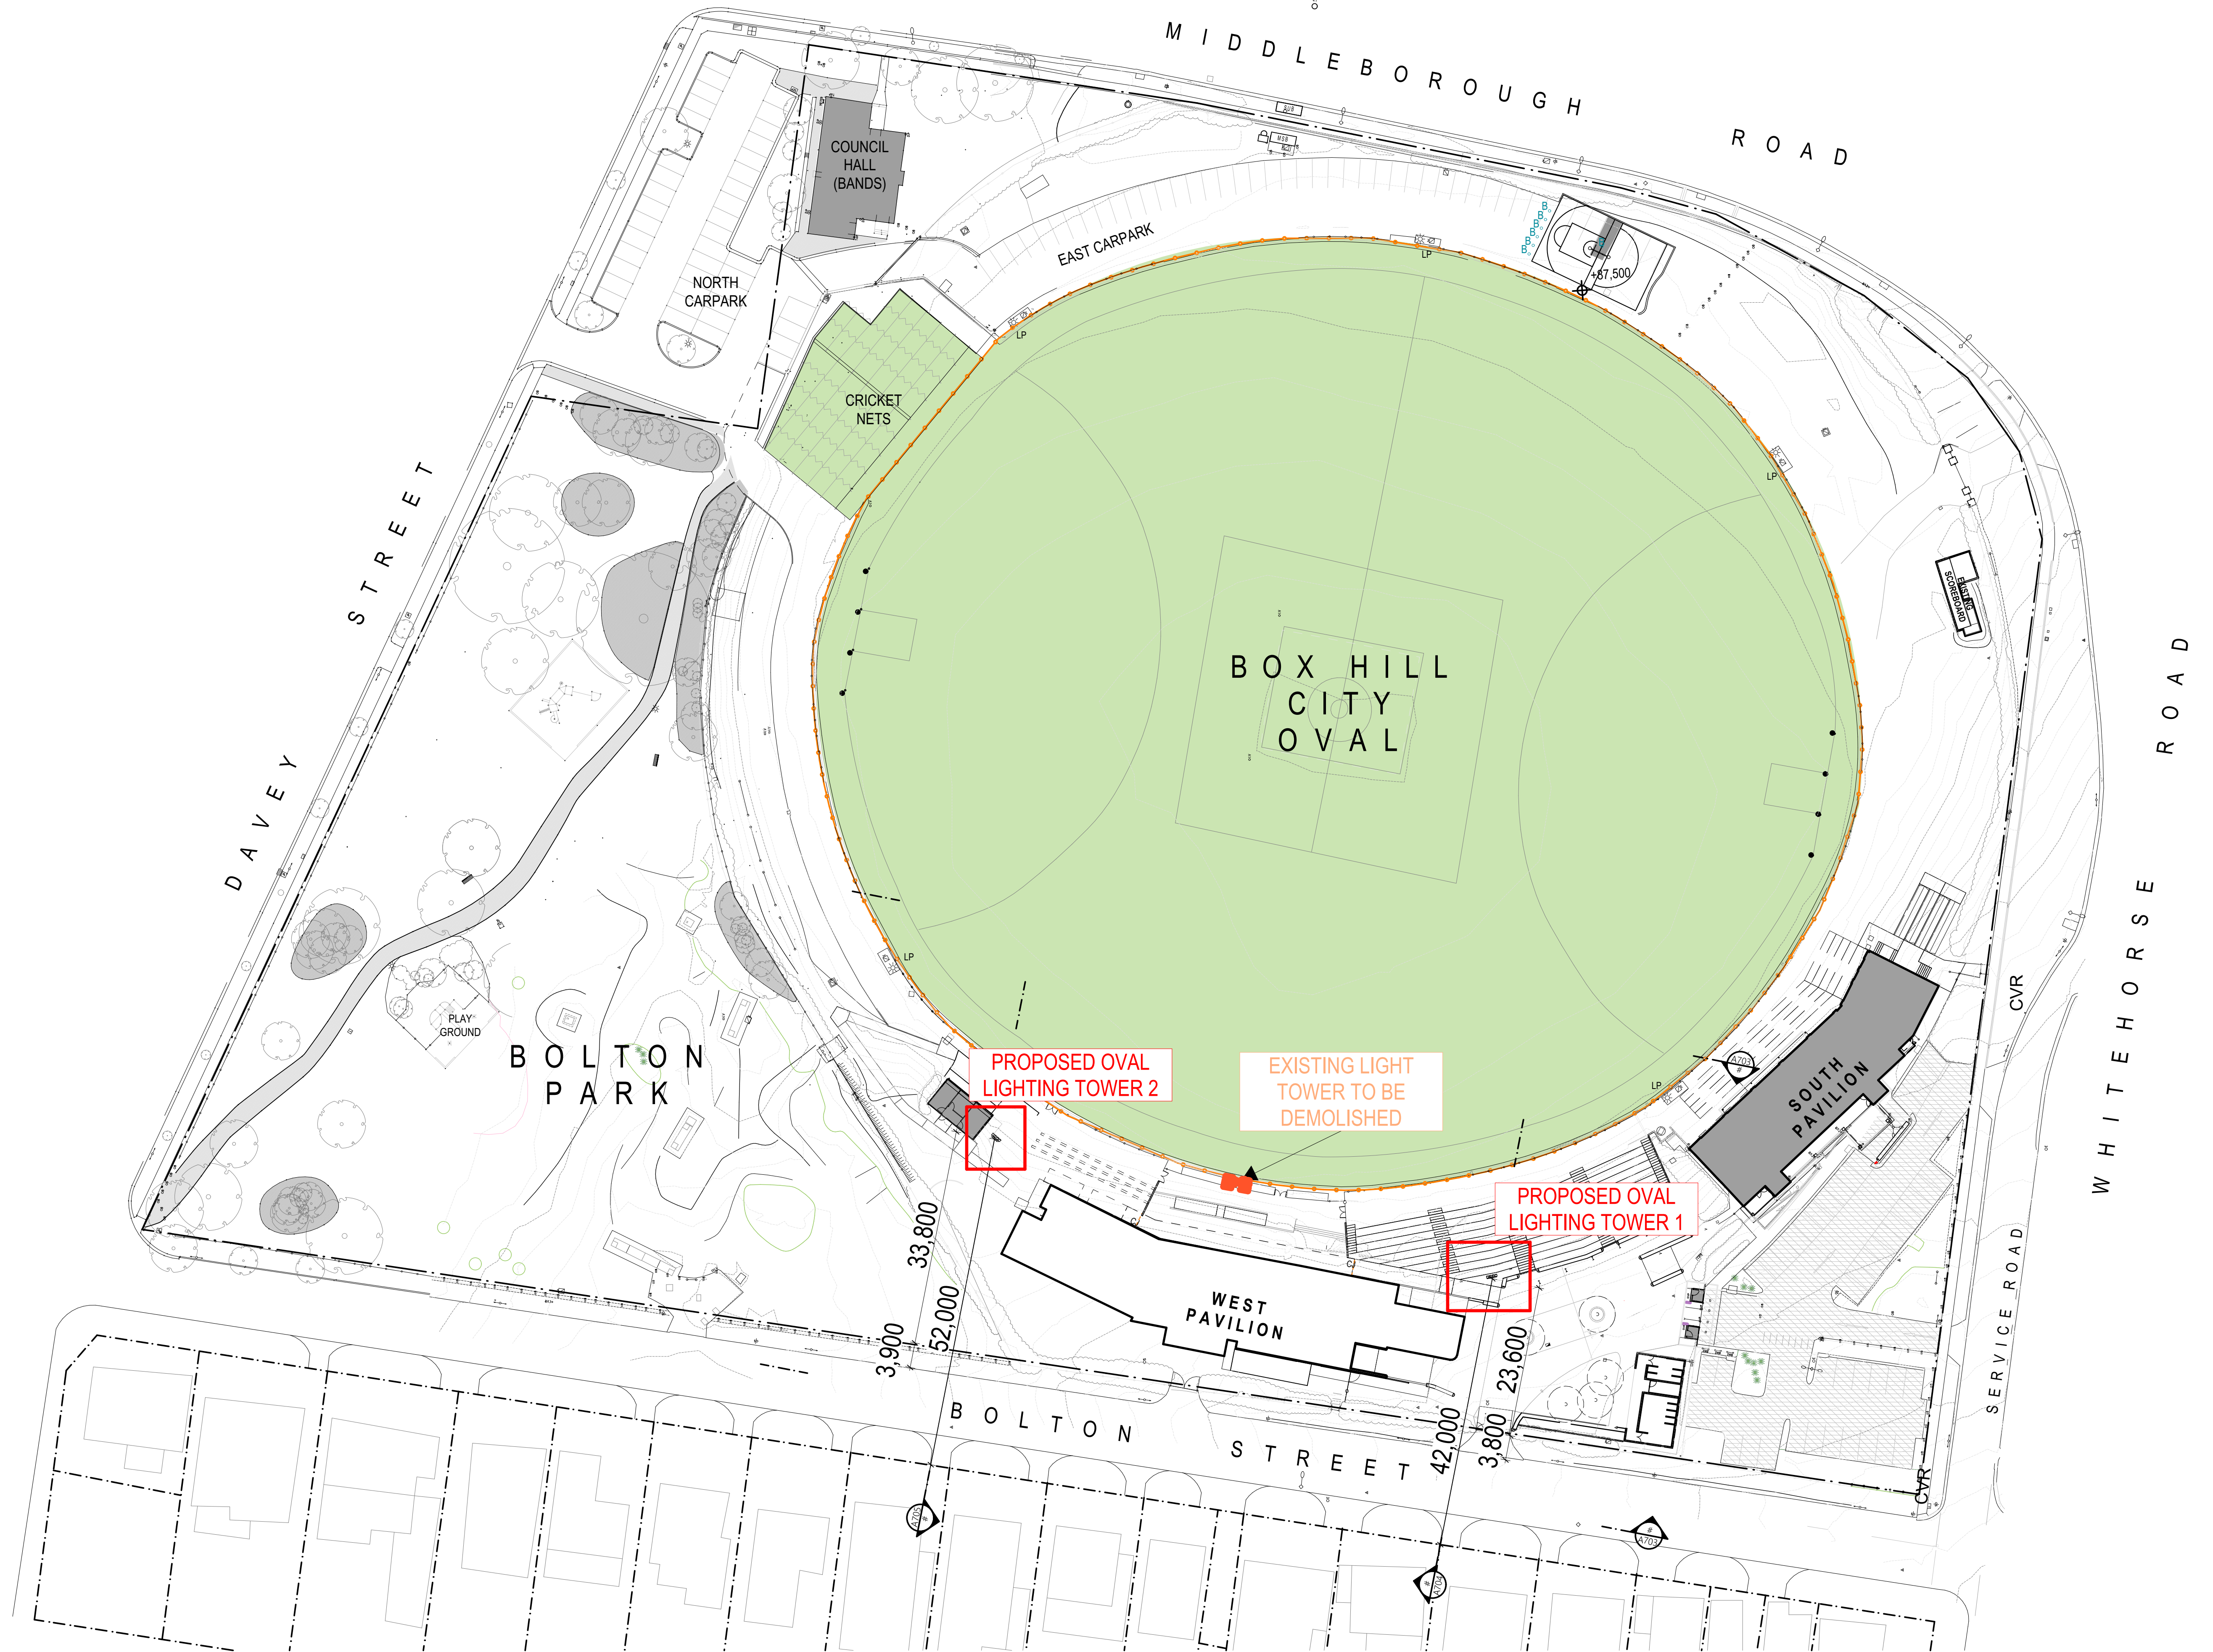

NOTES:
Except as allowed under copyright act, no part of this drawing may be reproduced or otherwise dealt with without written permission of HB Arch.

HB ARCH ARCHITECTURE & PLANNING

LEGEND

Change ID	DATE	DESCRIPTION
P1	17/09/2025	PRELIMINARY CONTRACT ISSUE

Box Hill City Oval Development

OVAL LIGHTING TOWERS SITE PLAN

Client Whitehorse City Council

Scale 1:500 @ A1

19/09/2025 P1

email@hbarch.com.au

A701