



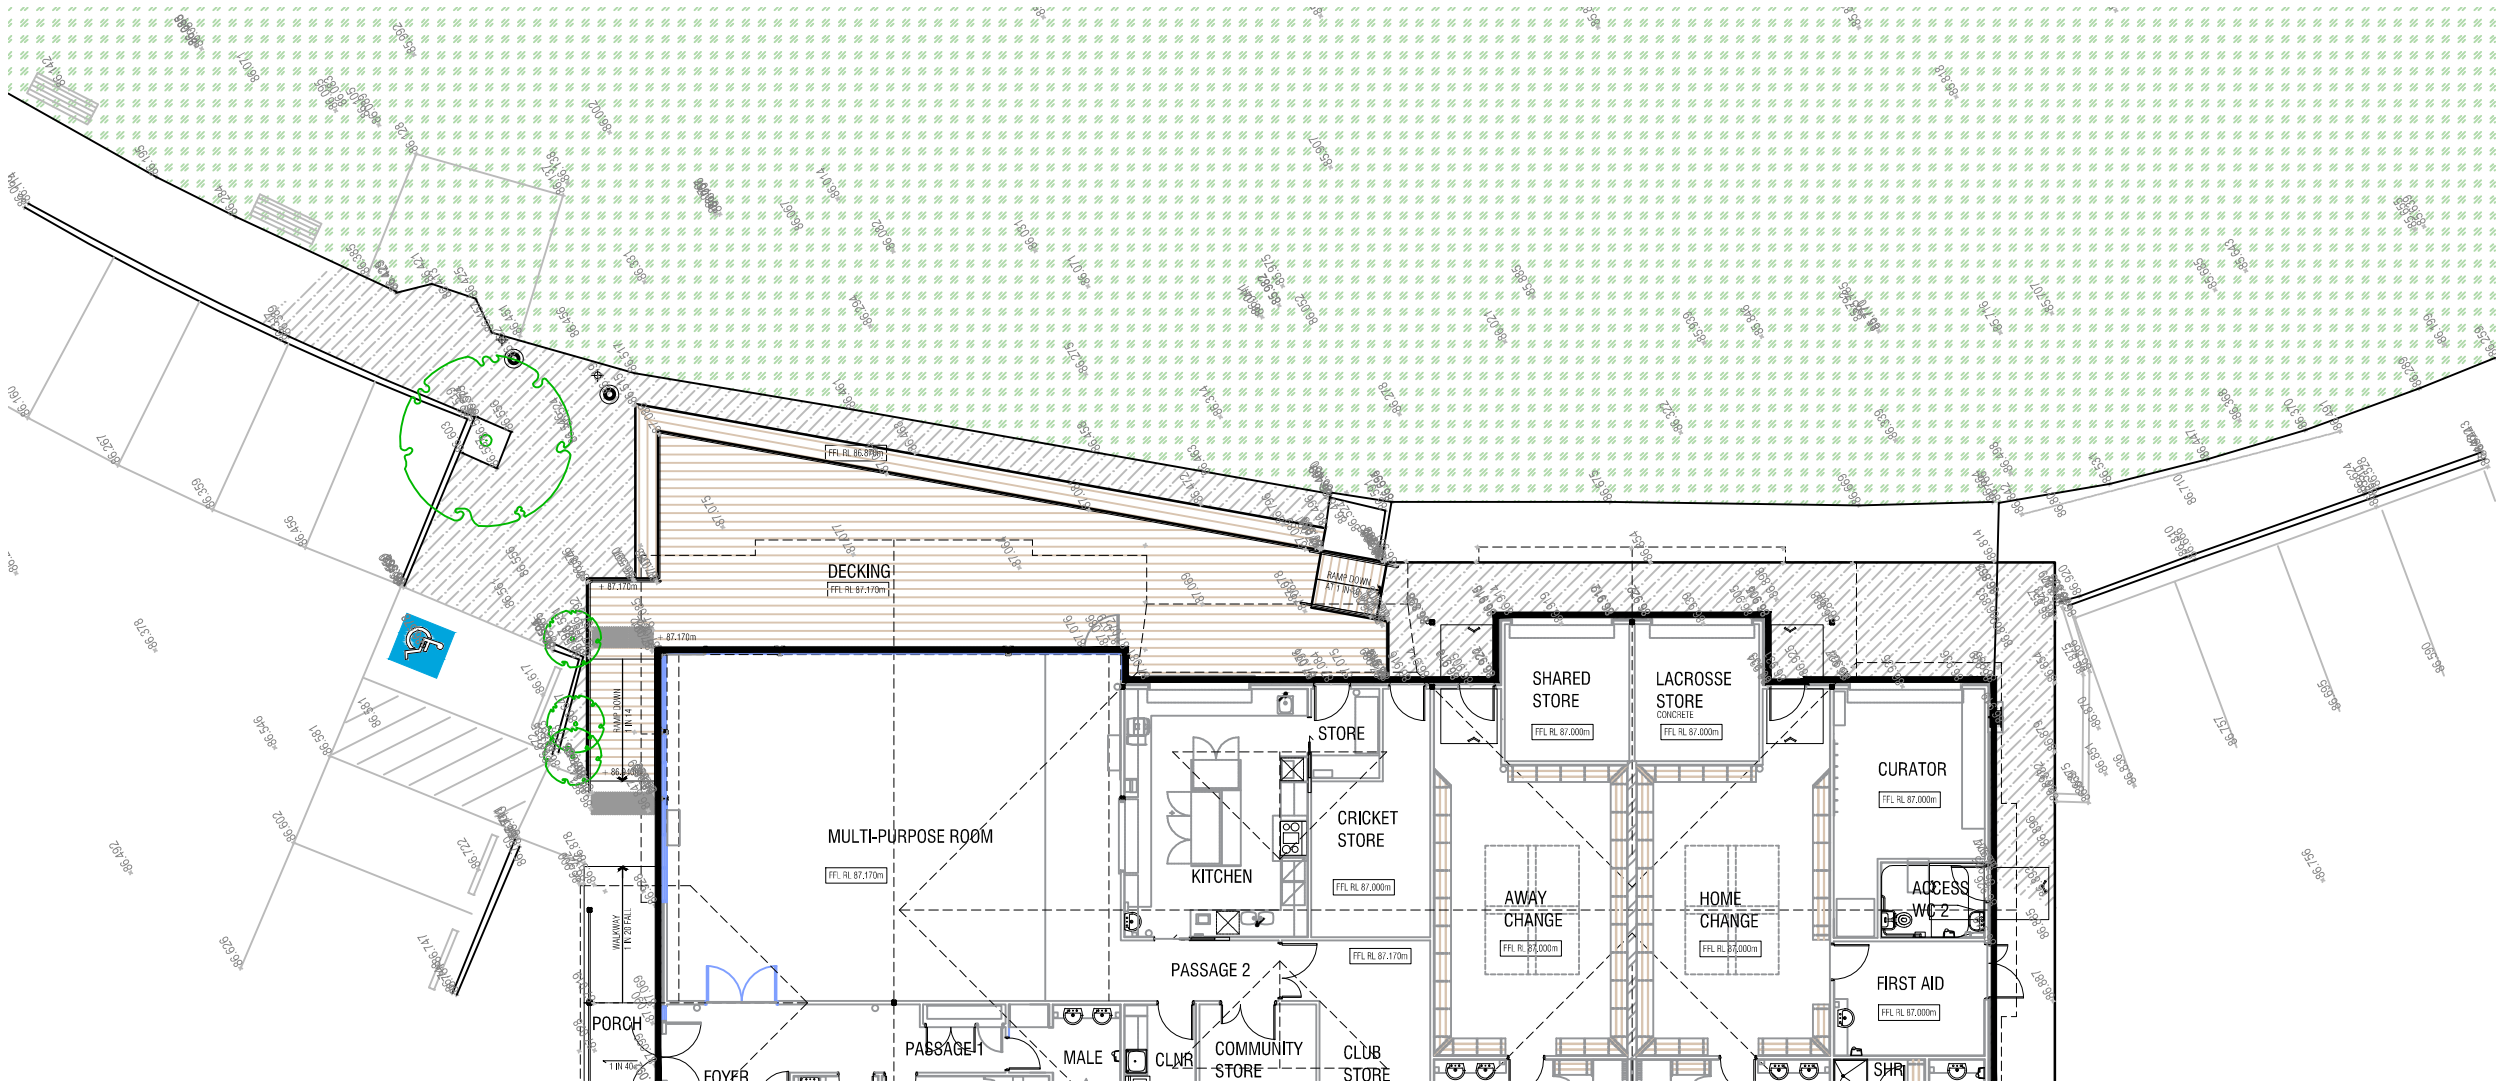

EXISTING PLAN

Scale 1:200 @A3

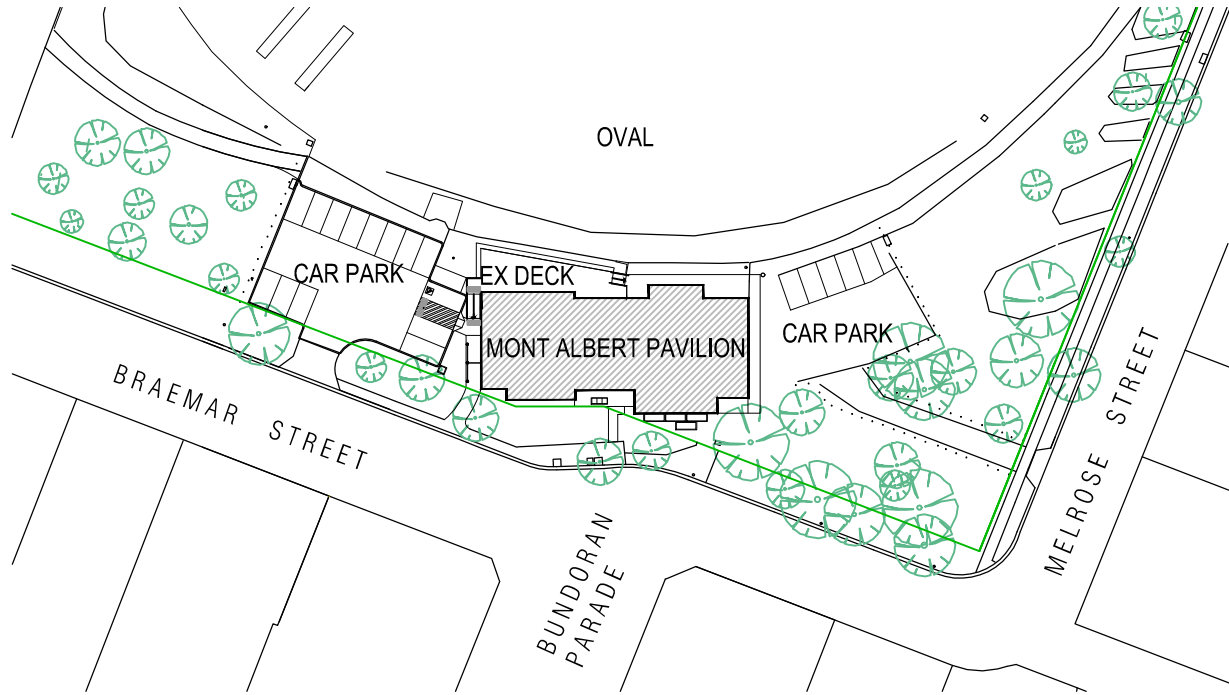

LOCALITY PLAN AND EXISTING CONDITIONS

Scale 1:500 @A3

Legend

	Existing Grass Field		New Tactile Indicators
	Existing Deck Boards		Existing Concrete Paving
	New Deck Boards		New Concrete Paving
	New Safety Nosing		

REV #	REVISION	DATE
-------	----------	------

brazel + haley
ARCHITECTURE

t: 03 9319 1000
e: info@bhma.com.au
a: 1/280 Union Road
Moonee Ponds
VIC 3039
www.brazel+haley.com.au
Brazel + Haley Architecture Pty Ltd
ABN: 33 056 162 068

PROJECT:
ALTERATIONS TO DECK AND ADJACENT AREAS
AT MONT ALBERT PAVILION, 49 DUNLOE AVE

DRAWING:
EXISTING FLOOR PLAN AND LOCALITY PLAN

DRW:	CHK:	DATE:	SCALE:
EW	AJB	July 07	AS SHOWN @ A3

DWG:
2511 -CD03