



01 - PROPOSED SOUTH ELEVATION

SCALE 1:100

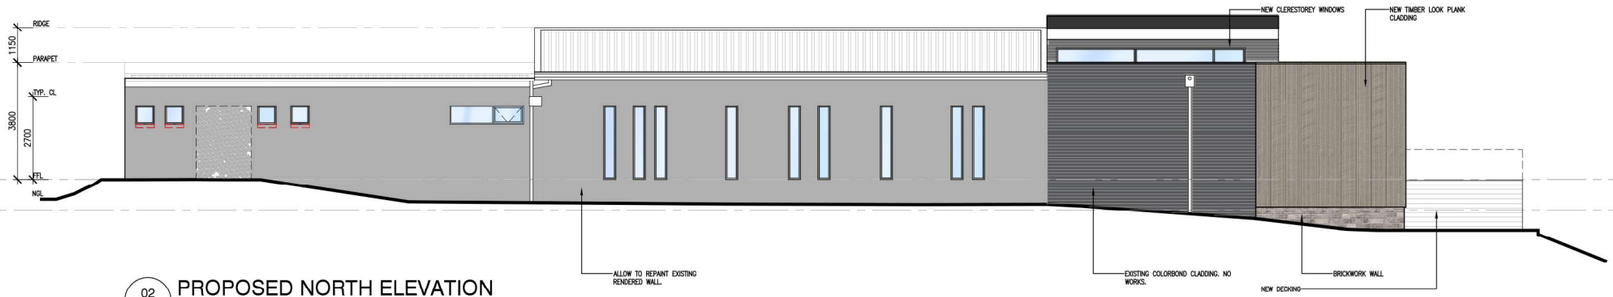

02 - PROPOSED NORTH ELEVATION

SCALE 1:100

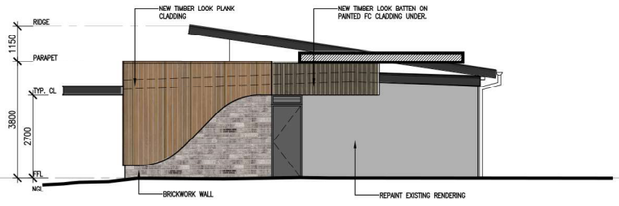

03 - PROPOSED EAST ELEVATION

SCALE 1:100



04 - PROPOSED WEST ELEVATION

SCALE 1:100

NO.	DATE:	REVISION:	BY	CHK
P1	25.11.21	PRELIMINARY ISSUE	IT	--
P2	16.03.22	PRELIMINARY ISSUE	IT	--

PRELIMINARY
NOT FOR CONSTRUCTION

PROJECT:
30A Livingstone Rd
Vermont South, VIC 3133

PROPRIETOR:
Vermont South Bowls Club Extension

TITLE:
Proposed Elevations

DRAWN BY: IT CHECKED BY: SHC DATE: 25.11.21

SCALE: 1:100 @ A1 1:200 @ A3

JOB NO: 20004 DRAWING NO: A300 REVISION: P2

FILE PATH: Z:\2020\20004_Vermont South Bowls Club\08_Working Drawings\20004_A301_Proposed Elevations.dwg

PLOT DATE: 3/18/2022 4:20 PM

ALL WORK SHALL CONFORM TO THE SPECIFICATION AND OTHER RELEVANT DRAWINGS. FIGURED DIMENSIONS TAKE PRECEDENCE OVER SCALED DIMENSIONS. CHECK ALL DIMENSIONS ON SITE. SHOP DRAWINGS SHALL BE SUBMITTED TO THIS OFFICE FOR APPROVAL BEFORE COMMENCEMENT OF ANY FABRICATION.

THIS DRAWING IS PROTECTED BY COPYRIGHT © JAMES MILLAR ARCHITECTS.

JMA ARCHITECTS
140 gladstone street south melbourne victoria 3205
t: 03 9699 1800 f: 03 9699 1808 acn: 007 406 206
e: info@jmarchitects.com.au w: www.jmarchitects.com.au