


# MONT ALBERT VILLAGE STREETSCAPE UPGRADE FOR WHITEHORSE CITY COUNCIL

## LEGEND

- ① Bus stop 766
- ② Outdoor cafe dining space
- ③ Bike parking
- ④ Public phone
- 📍 Community Noticeboard
- ⑤ Public Toilets
- ⑥ Existing garden beds to be retained and protected
- 🌳 Proposed trees being removed and replaced
- 🌳 Existing trees to be retained and protected
- 🌳 New deciduous tree plantings
- 🪵 Proposed WHCC street furniture
- 📖 Little Library
- 🌿 Proposed garden beds and new plantings
- ☀️ Exposed aggregate Type 1 'Sunrise'
- 🌑 Exposed aggregate Type 2 'Bucchan'
- 🛣️ Asphalt (Road Reserve)
- 🧱 New/ reinstated bluestone paving and cobbles
- 🌱 Permeable pavement (colour to match paving pattern)
- 🏗️ Concrete kerb
- 🚰 Engineering drainage infrastructure



SCALE: 1:200 @ A1


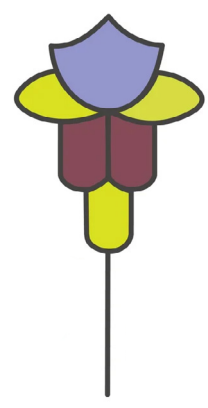


# MONT ALBERT VILLAGE STREETSCAPE UPGRADE FOR WHITEHORSE CITY COUNCIL

## SECTION 01.




SCALE: 1:100 @ A1

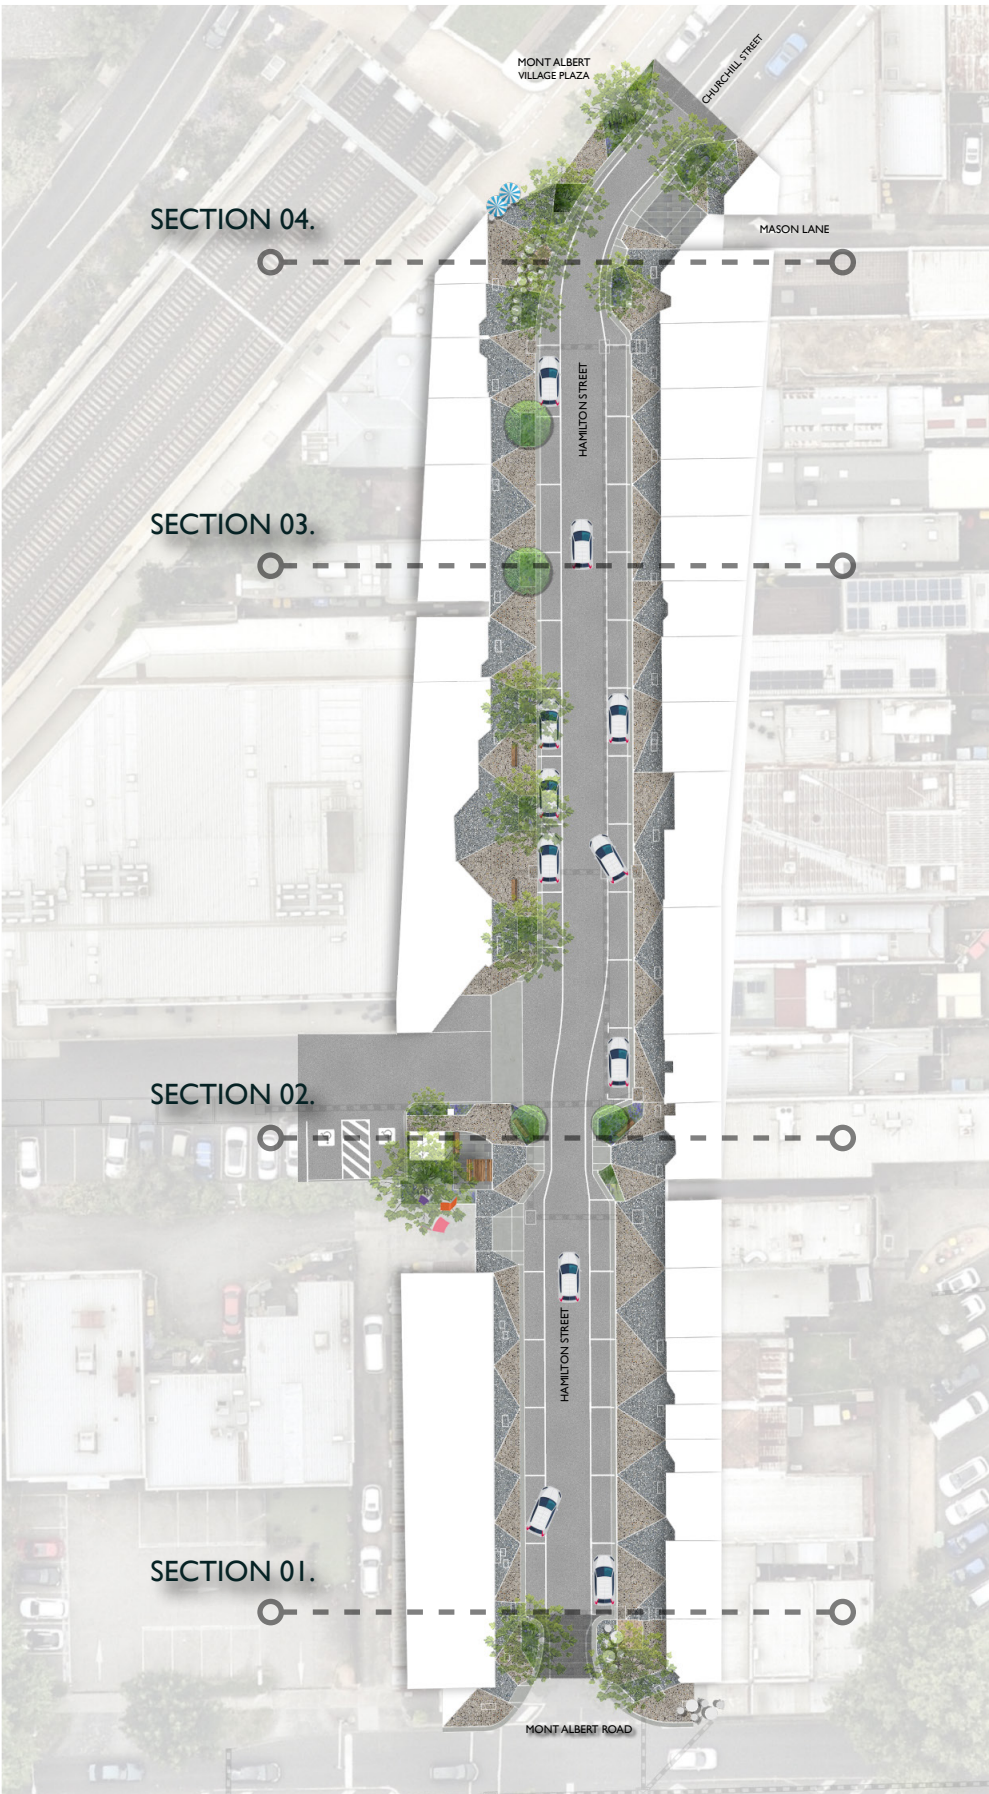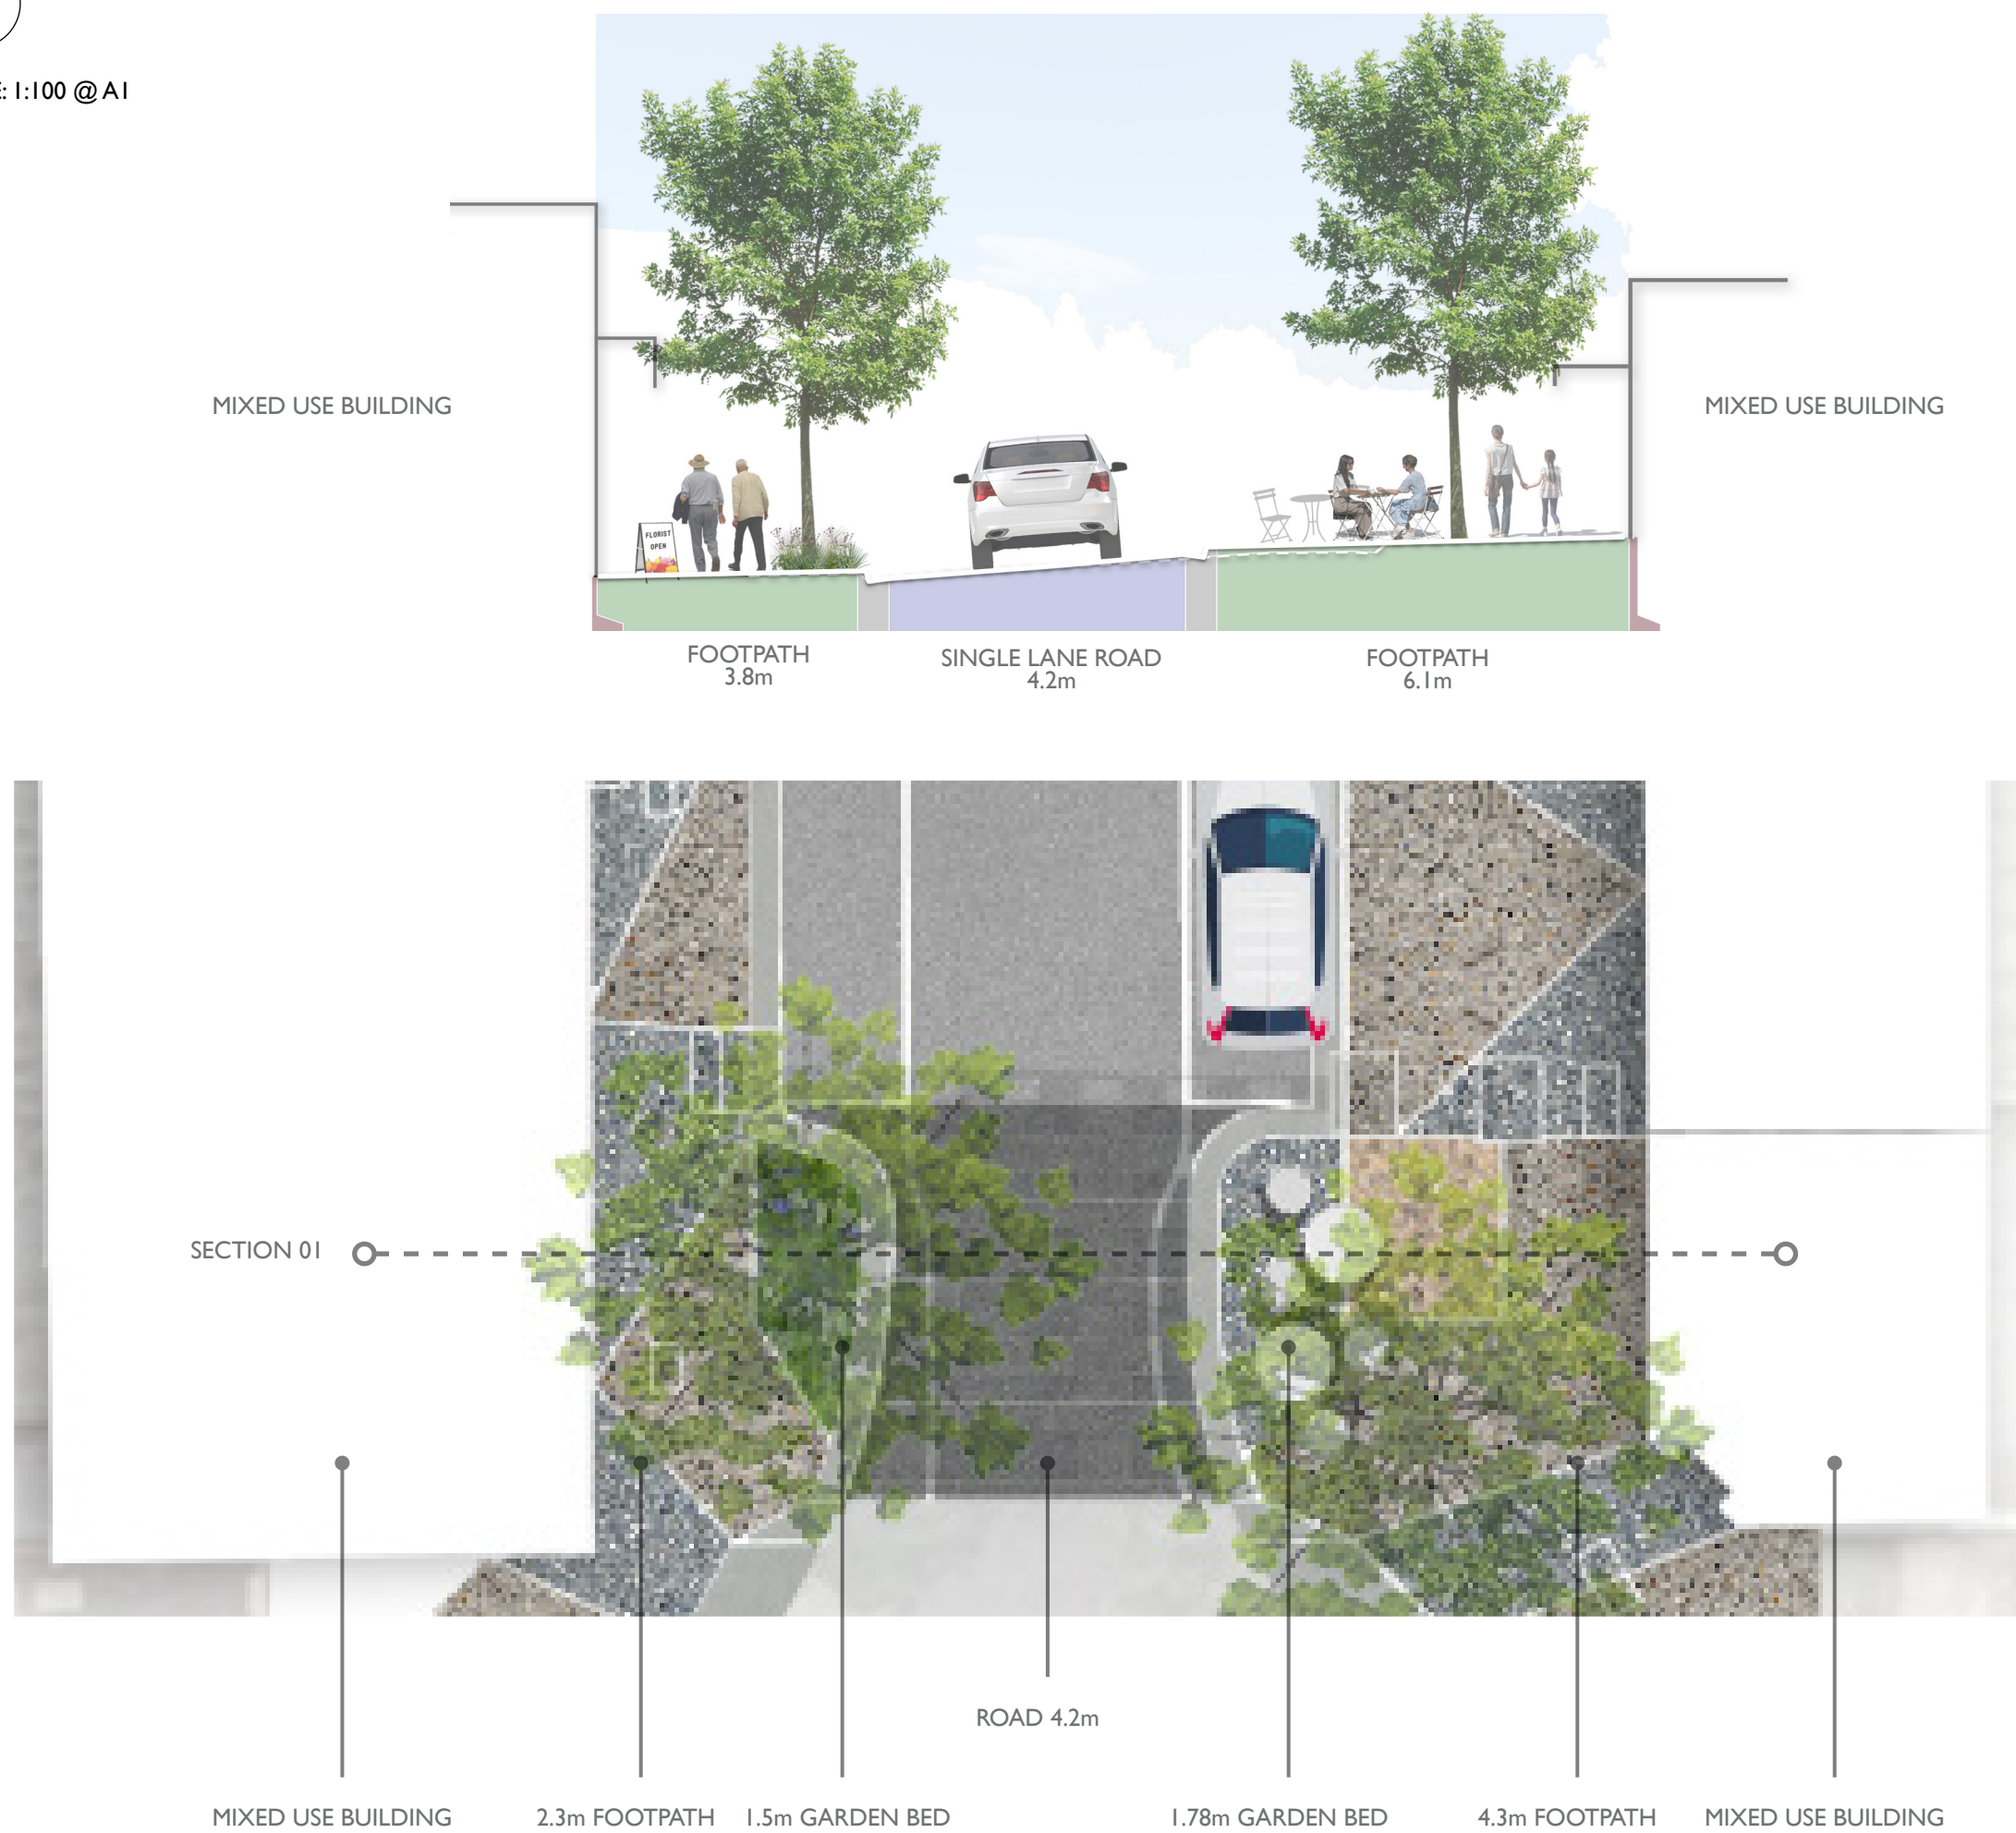

KEY PLAN


NOT TO SCALE

## SECTION 02.

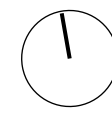

SCALE: 1:100 @ A1





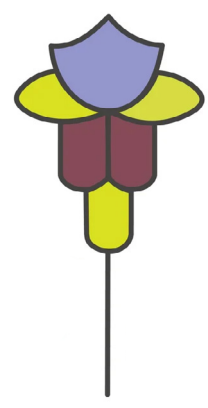


# MONT ALBERT VILLAGE STREETSCAPE UPGRADE FOR WHITEHORSE CITY COUNCIL

## SECTION 03.



SCALE: 1:100 @ A1

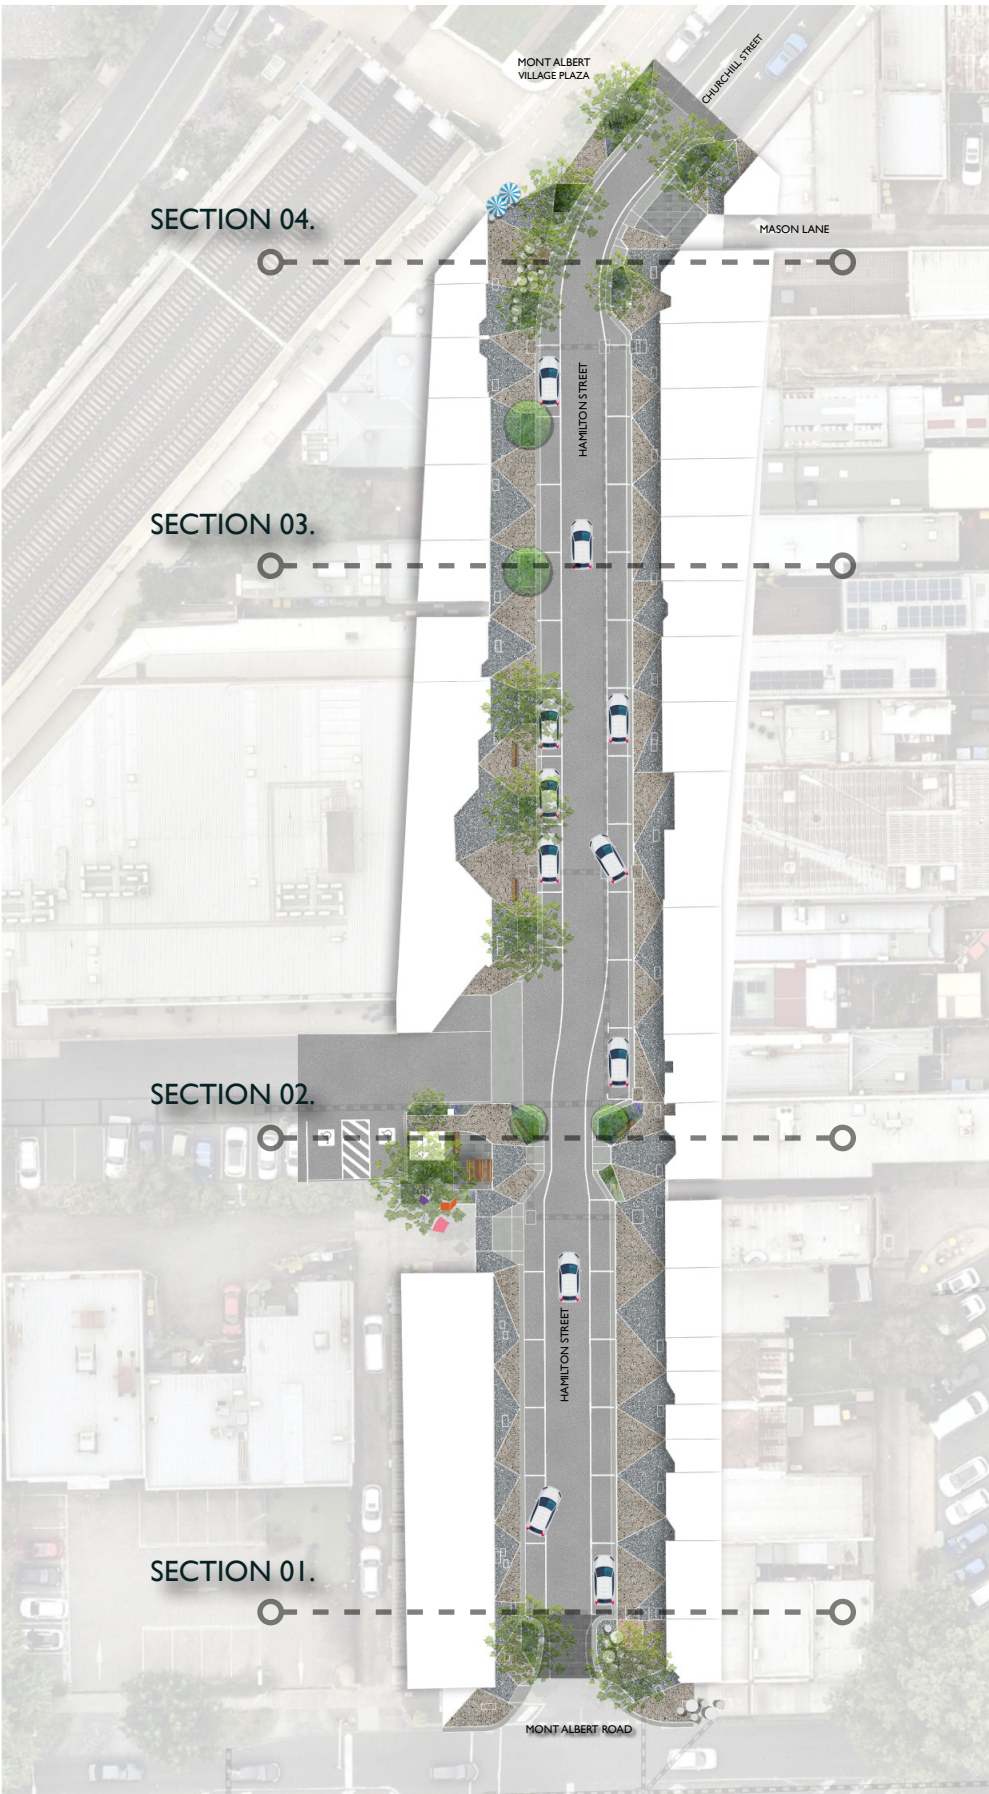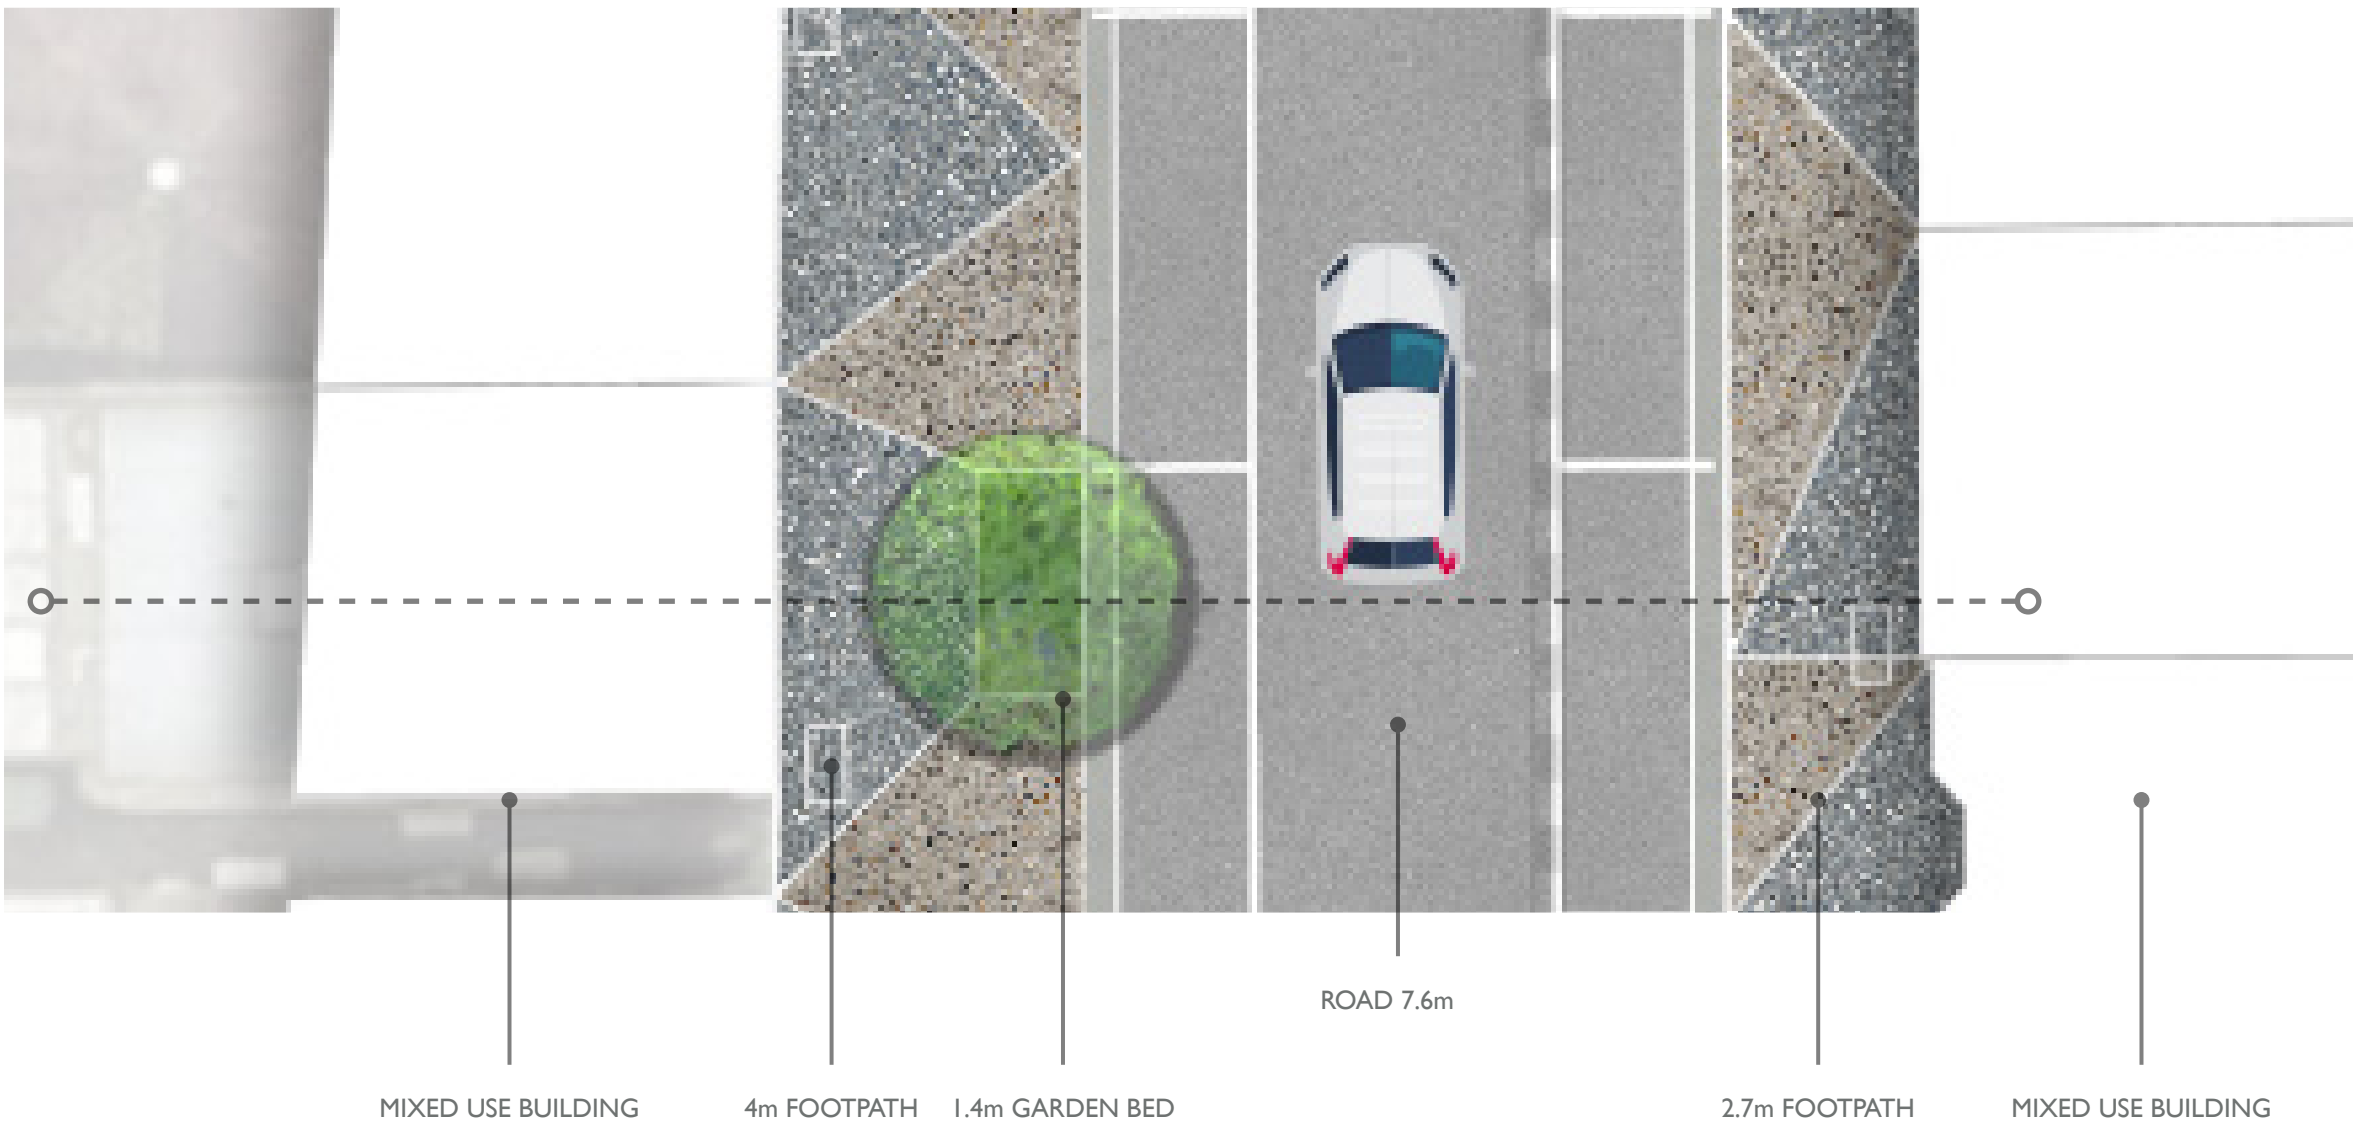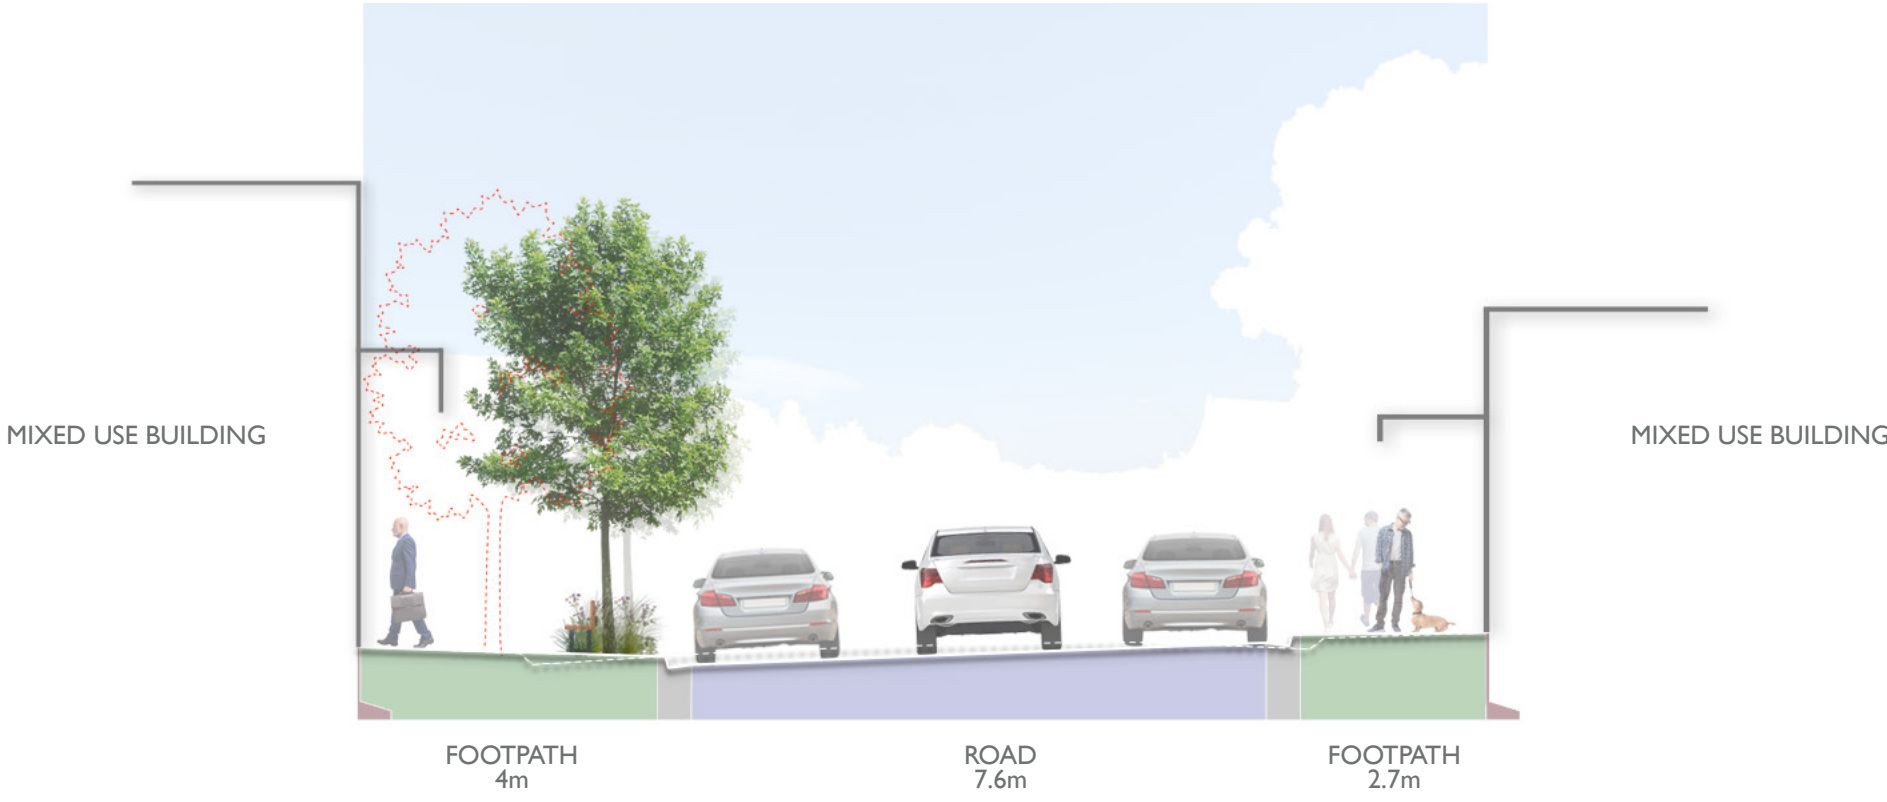

KEY PLAN

NOT TO SCALE

## SECTION 04.



SCALE: 1:100 @ A1

