EAST BURWOOD RESERVE: NORTH OVAL

SPORTS LIGHTING UPGRADE

DRAFT ONLY

Legend of Symbols

A (x°) — FLOODLIGHT TILT ANGLE

FLOODLIGHT AND DISTRIBUTION TYPE (SEE DESCRIPTION BELOW)

LUMINAIRE AIMING DIRECTION (ORIENTATION)

NEW 27m HIGH TAPERED OCTAGONAL GALNAVISED STEEL POLE WITH CROSS ARM TO SUPPORT LUMINAIRES AS SHOWN

DETAILS: TAPERED OCTAGONAL GALVANISED STEEL POLE
TYPE: "COSLEE", "INGAL EPS", "GM POLES" OR EQUAL.
COLOUR NOMINATED BY COUNCIL (POWDER COATED)

EP1 — LIGHT POLE IDENTIFICATION NUMBER

NEW 1.5KW (183137 LUMEN) LED FLOODLIGHT (4000K) WITH ASYMMETRIC NARROW BEAM DISTRIBUTION AND LTM LOUVRE.
TILTE ANGLE (UP-LIFT) TBA
LUMINAIRE DETAILS :
MAKE: "PHILIPS OPTIVISION BVP"
MODEL: BVP528-4S A35-NB LTM

LC — NEW LIGHTING CONTROL CUBICLE (THESE WORKS)
REFER NOTE 14

NEW ELECTRICAL PIT

NEW NEW UNDERGROUND UPVC/HD CONDUIT
(1 x 63Ø - EXCEPT WHERE SPECIFIED OTHERWISE)

EXISTING MAIN SWITCHBOARD

DB-N — NEW DISTRIBUTION BOARD (FOR NORTH OVAL)

KS — NEW MASTER OVER RIDE KEY SWITCH -
TO BE LOCATED IN DB-N
(MAKE PROVISIONS FOR KEY SWITCH TO BE LOCATED AT MAIN ENTRY DOOR OF FUTURE PAVILION)

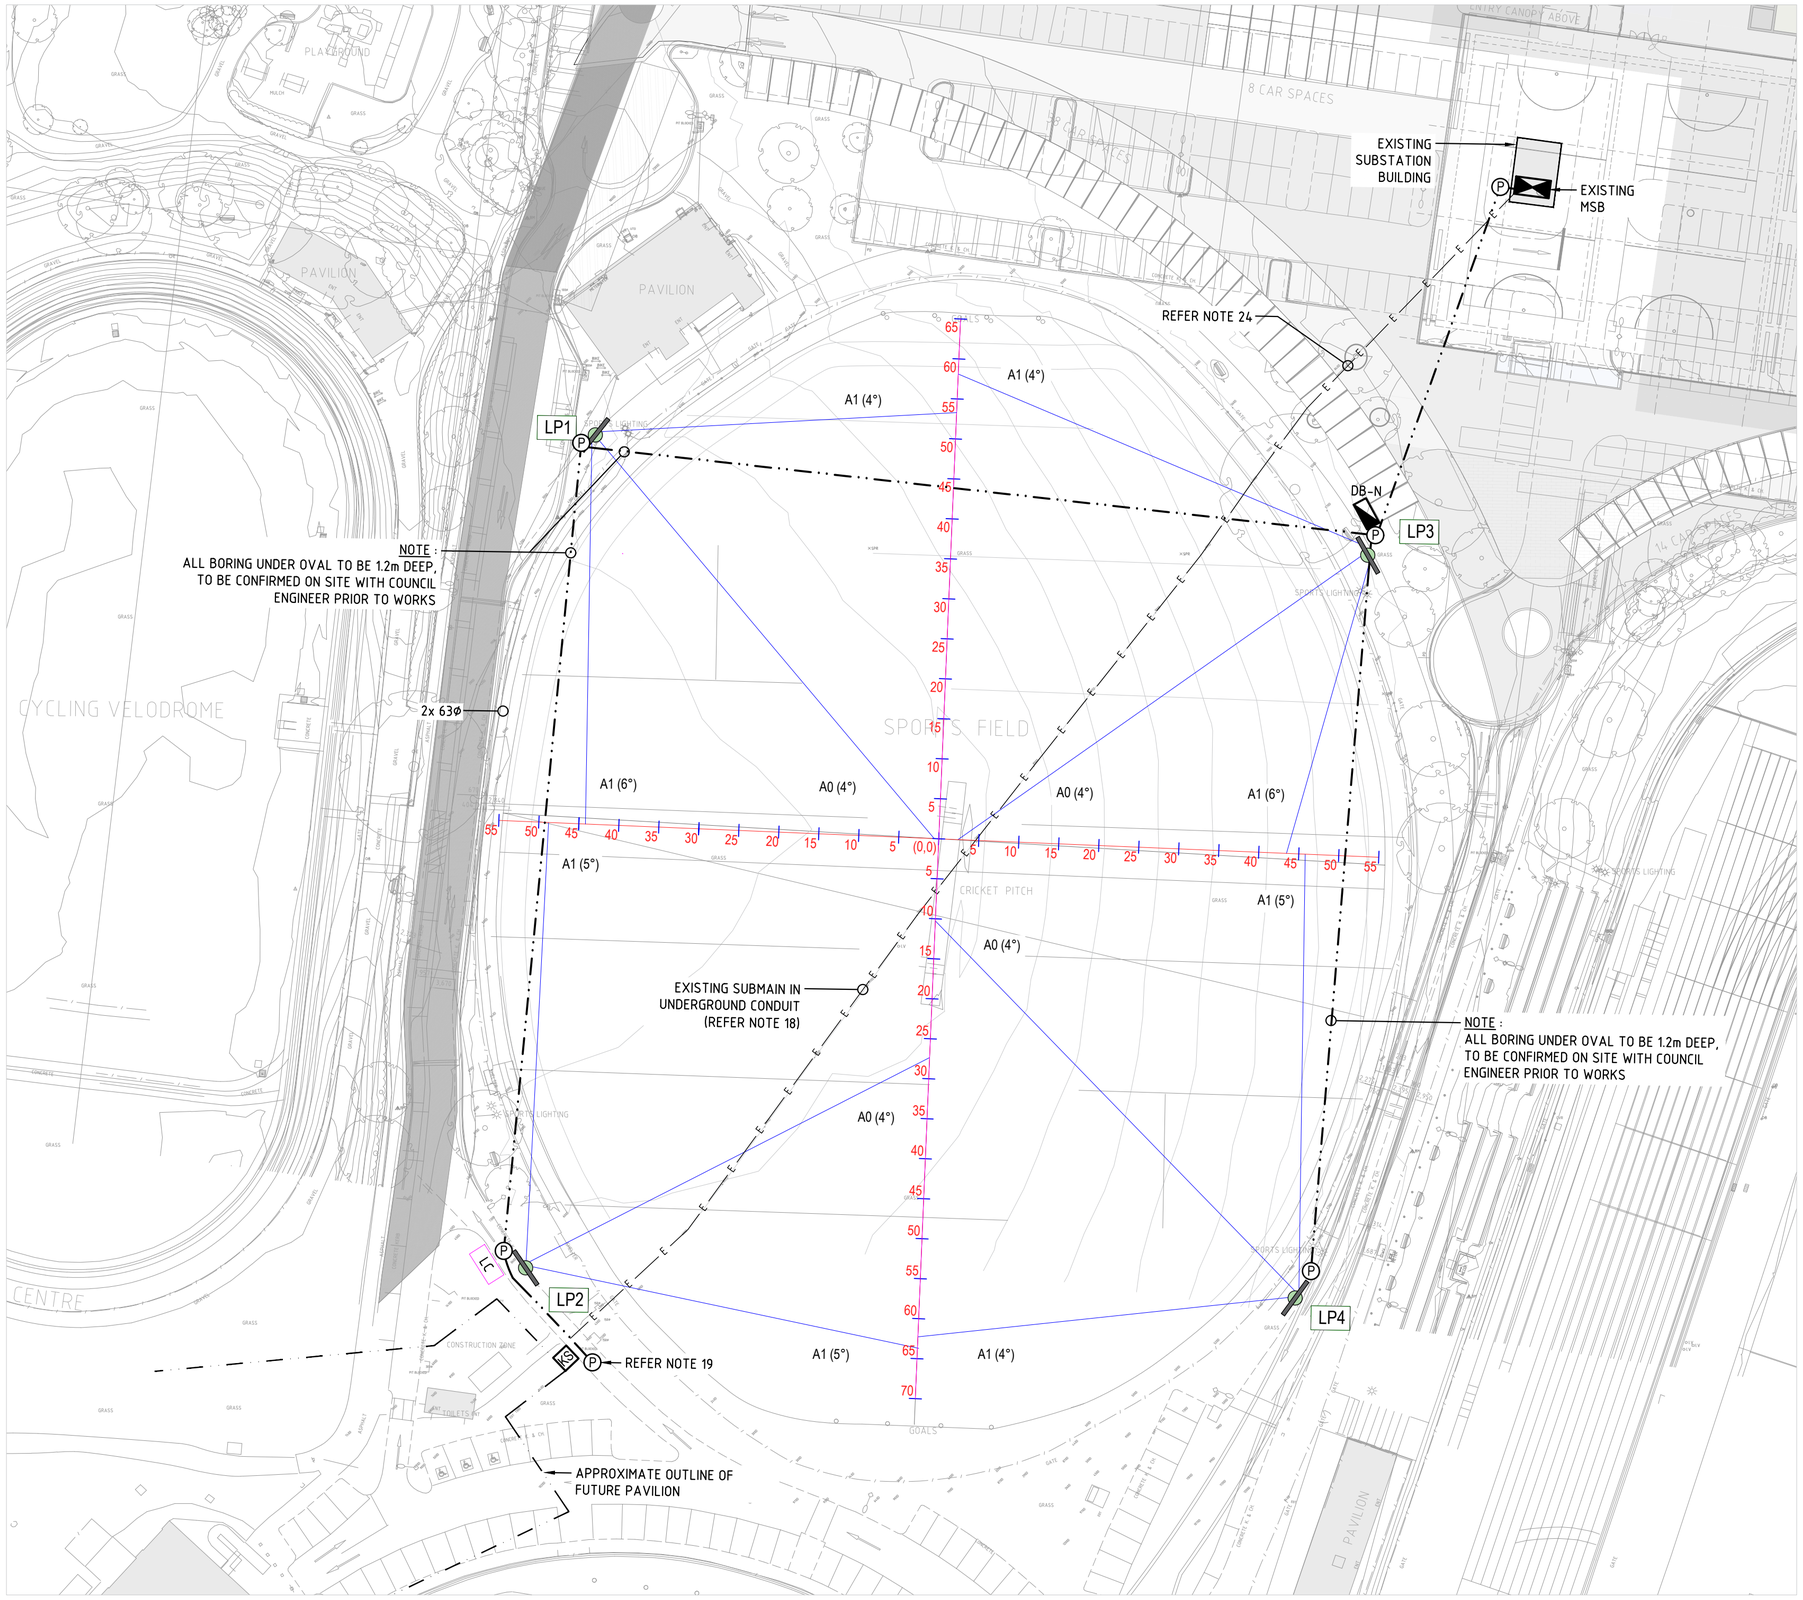

Site Plan
Scale 1:500