


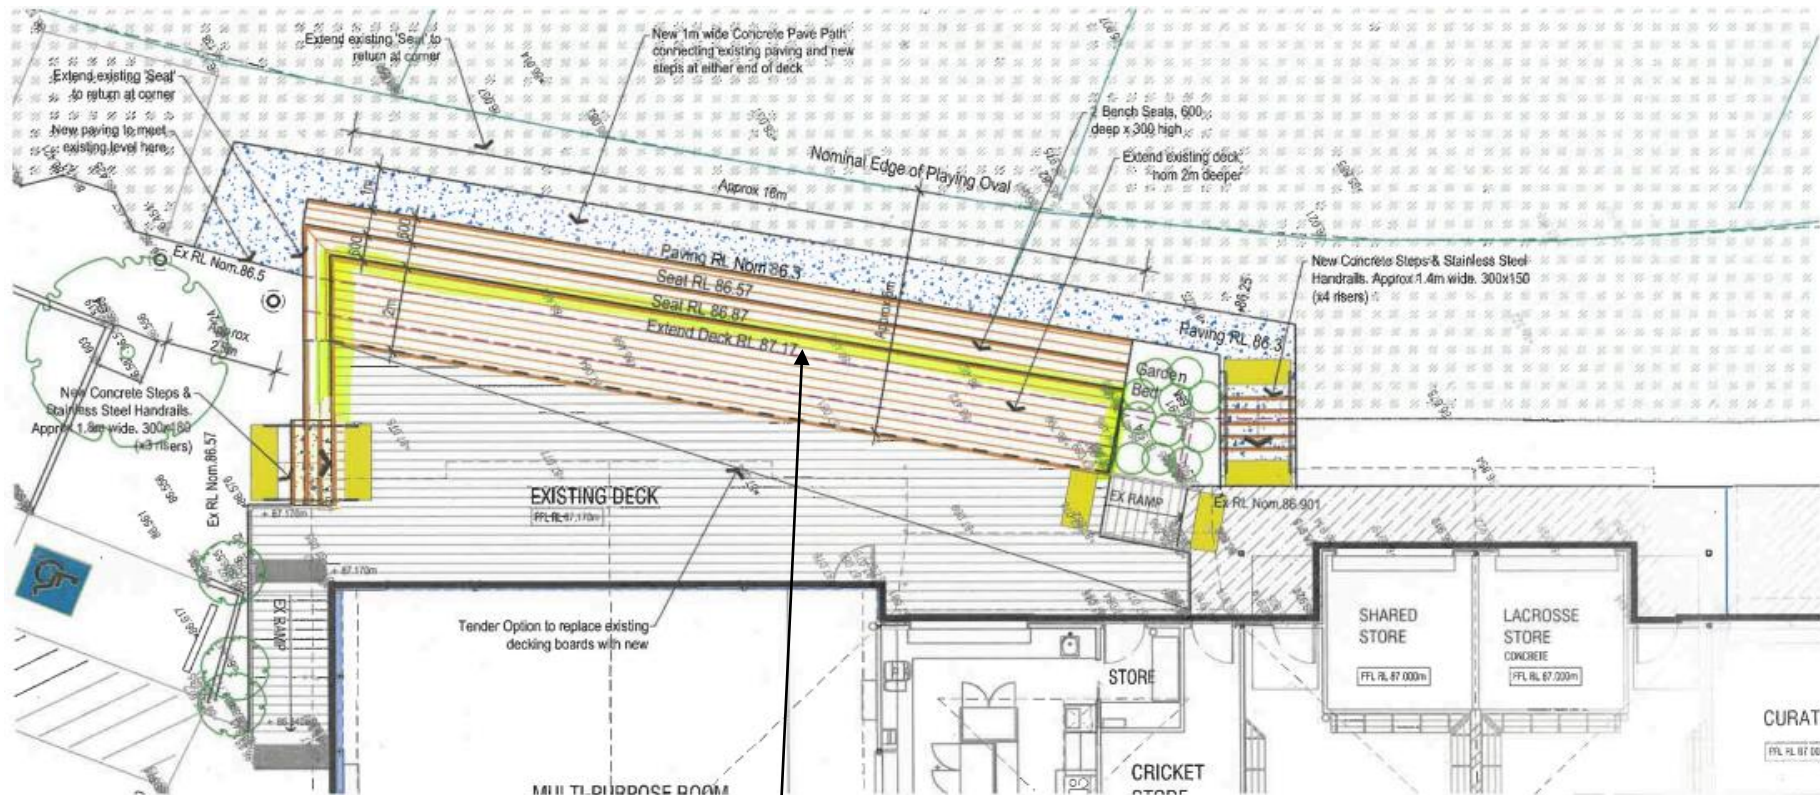

CONCEPT PLAN 01
Scale 1:100 @A3

Legend	
	Existing Grass Field
	Existing Deck Boards
	New Deck Boards
	New Safety Nosing
	New Tactile Indicators
	Existing Concrete Paving
	New Concrete Paving

**brazel
+haley**
ARCHITECTURE

PROJECT:
ALTERATIONS TO DECK AND ADJACENT AREAS
AT MONT ALBERT PA, 8/14/14 BY DUFFLOE AVE
DRAWING:
CONCEPT PLAN

DRW: CHK: DATE: SCALE:
EW AUB July 07 AS SHOWN @ A3

DWG: 2511-CD04

Installation of nosing to
create a visual and
tactile contrast