
DRAFT PARK SITE PLAN

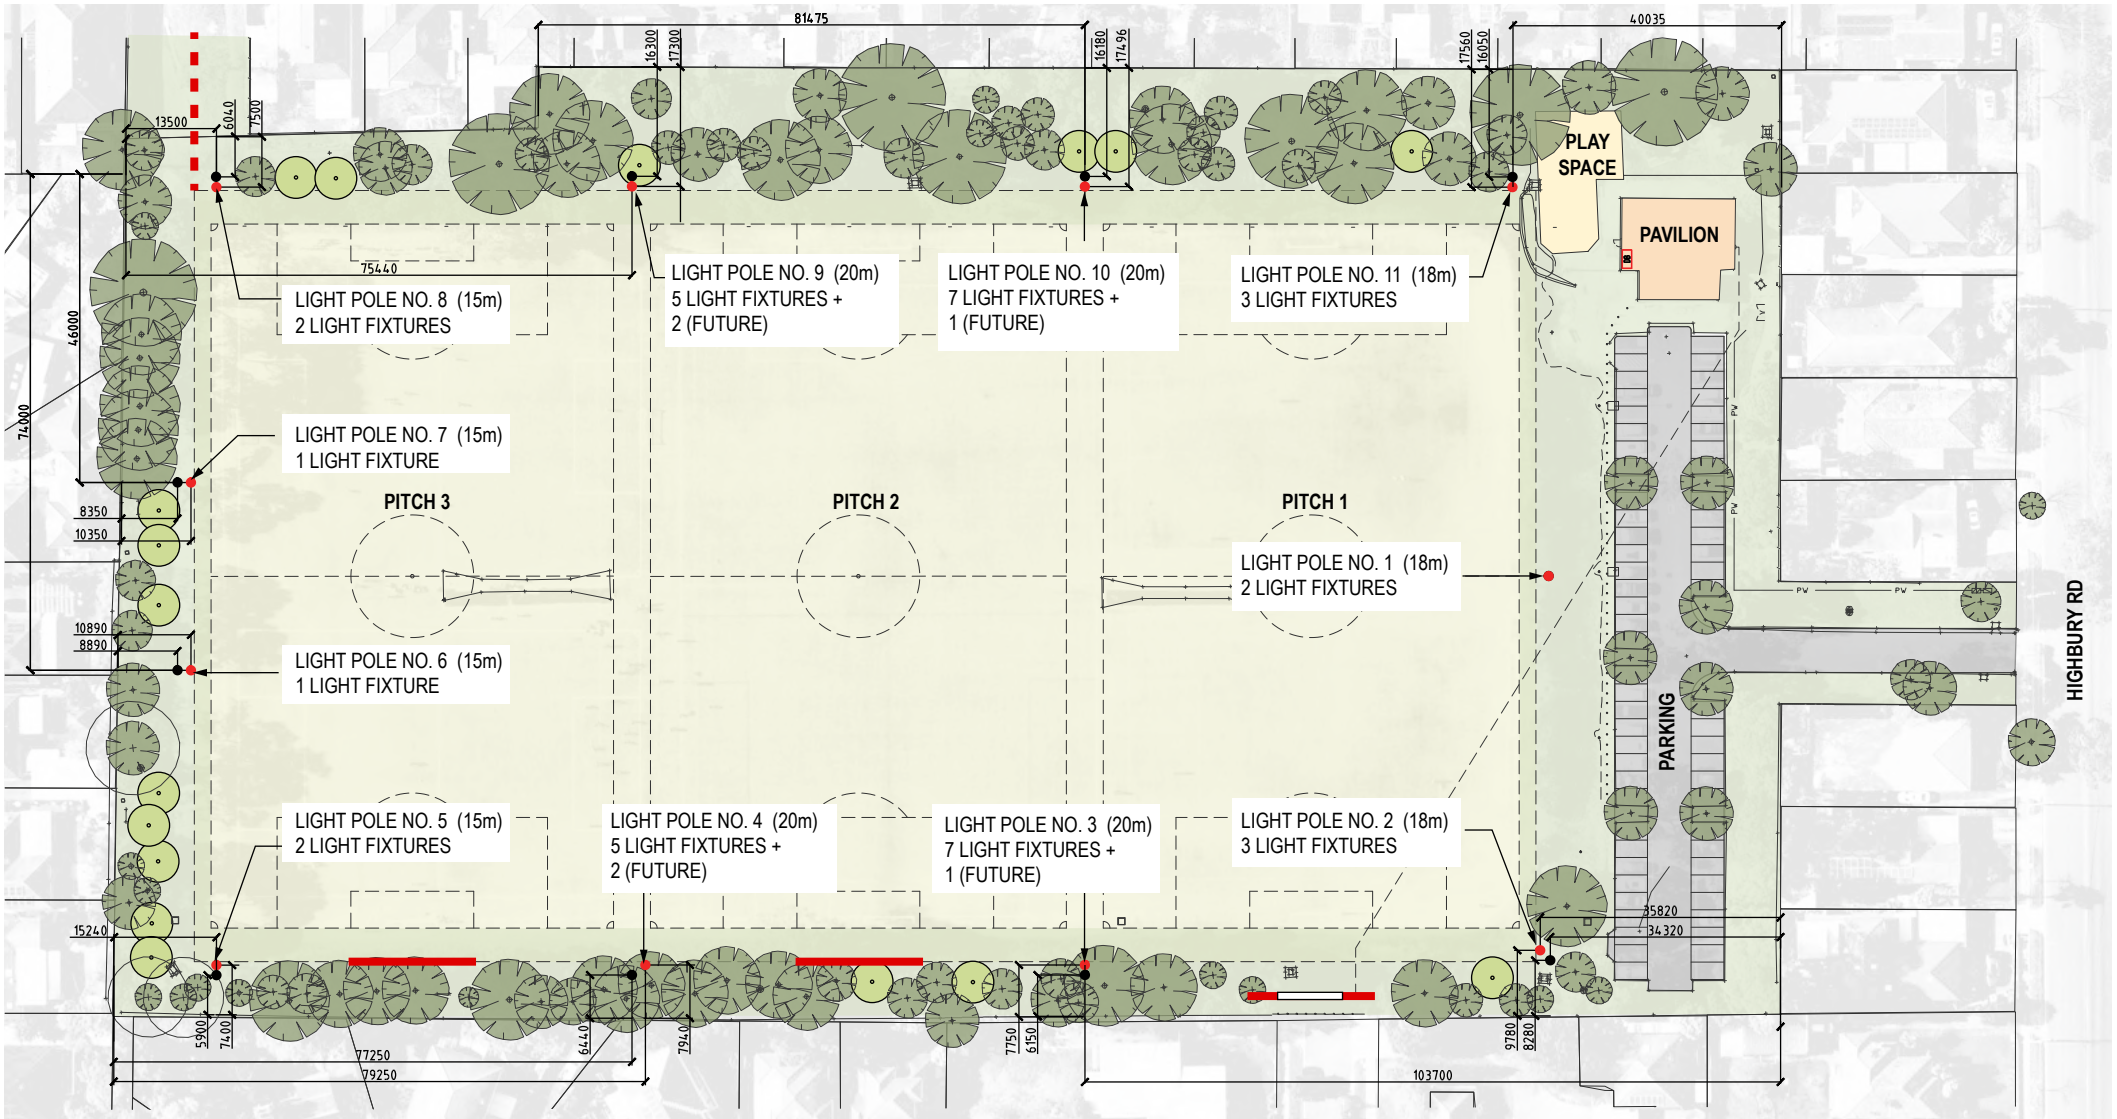

LEGEND

- EXISTING TREES TO BE RETAIN AND PROTECTED
- NEW TREES (SIMILAR TO EXISTING TREES, 45 LITRE, I.E. YELLOW BOX OR SPOTTED GUM)
- LIGHT POLE (ORIGINAL DESIGN)
- LIGHT POLE (REVISED DESIGN)
- BEHIND GOAL NETTING (17.5m WIDE x 4m HIGH)
- LOW 1.2m HIGH FENCE WITH GATES
- ENHACING ENTRY PATHWAY FROM CROW STEET TO PARK

NOTE:

1. THIS SITE PLAN ILLUSTRATES IMPROVEMENTS TO THE LIGHTING DESIGN POLE SETBACKS AND VEGETATION BUFFERING IN RESPONSE TO COMMUNITY FEEDBACK.

2. THE DESIGN, AND LIGHTING OPTICS HAVE BEEN TAILOR DESIGNED IN RESPONSE TO FEEDBACK TO OPTIMISE LIGHT SPILL CONTROL

3. THE LOCATION OF BEHIND GOAL NETTING IS INDICATIVE ONLY, SUBJECT TO DETAILED DESIGN.

SECTION: INCREASED SETBACK

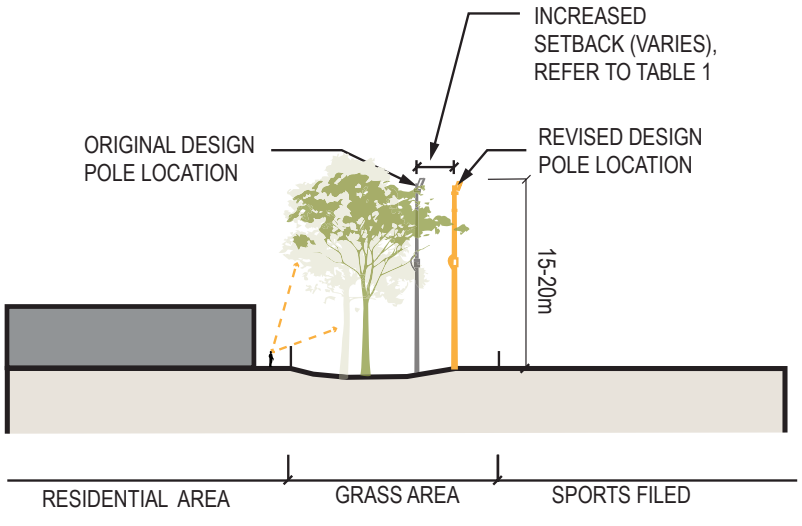


TABLE: INCREASED SETBACK DETAILS

Light Pole	Setback from residents fence		Increased Setback	Location
	Original Design (m)	Revised Design (m)		
LP1				Carpark
Lp2	8.3	9.8	1.5	West
LP3	6.2	7.8	1.6	West
LP4	6.4	7.9	1.5	West
LP5	5.9	7.4	1.5	West
LP6	8.9	10.9	2.0	North
LP7	8.4	10.4	2.0	North
LP8	6.0	7.5	1.5	East
LP9	16.3	17.3	1.0	East
LP10	16.2	17.5	1.3	East
LP11	16.1	17.6	1.5	East