


Draft lighting plan

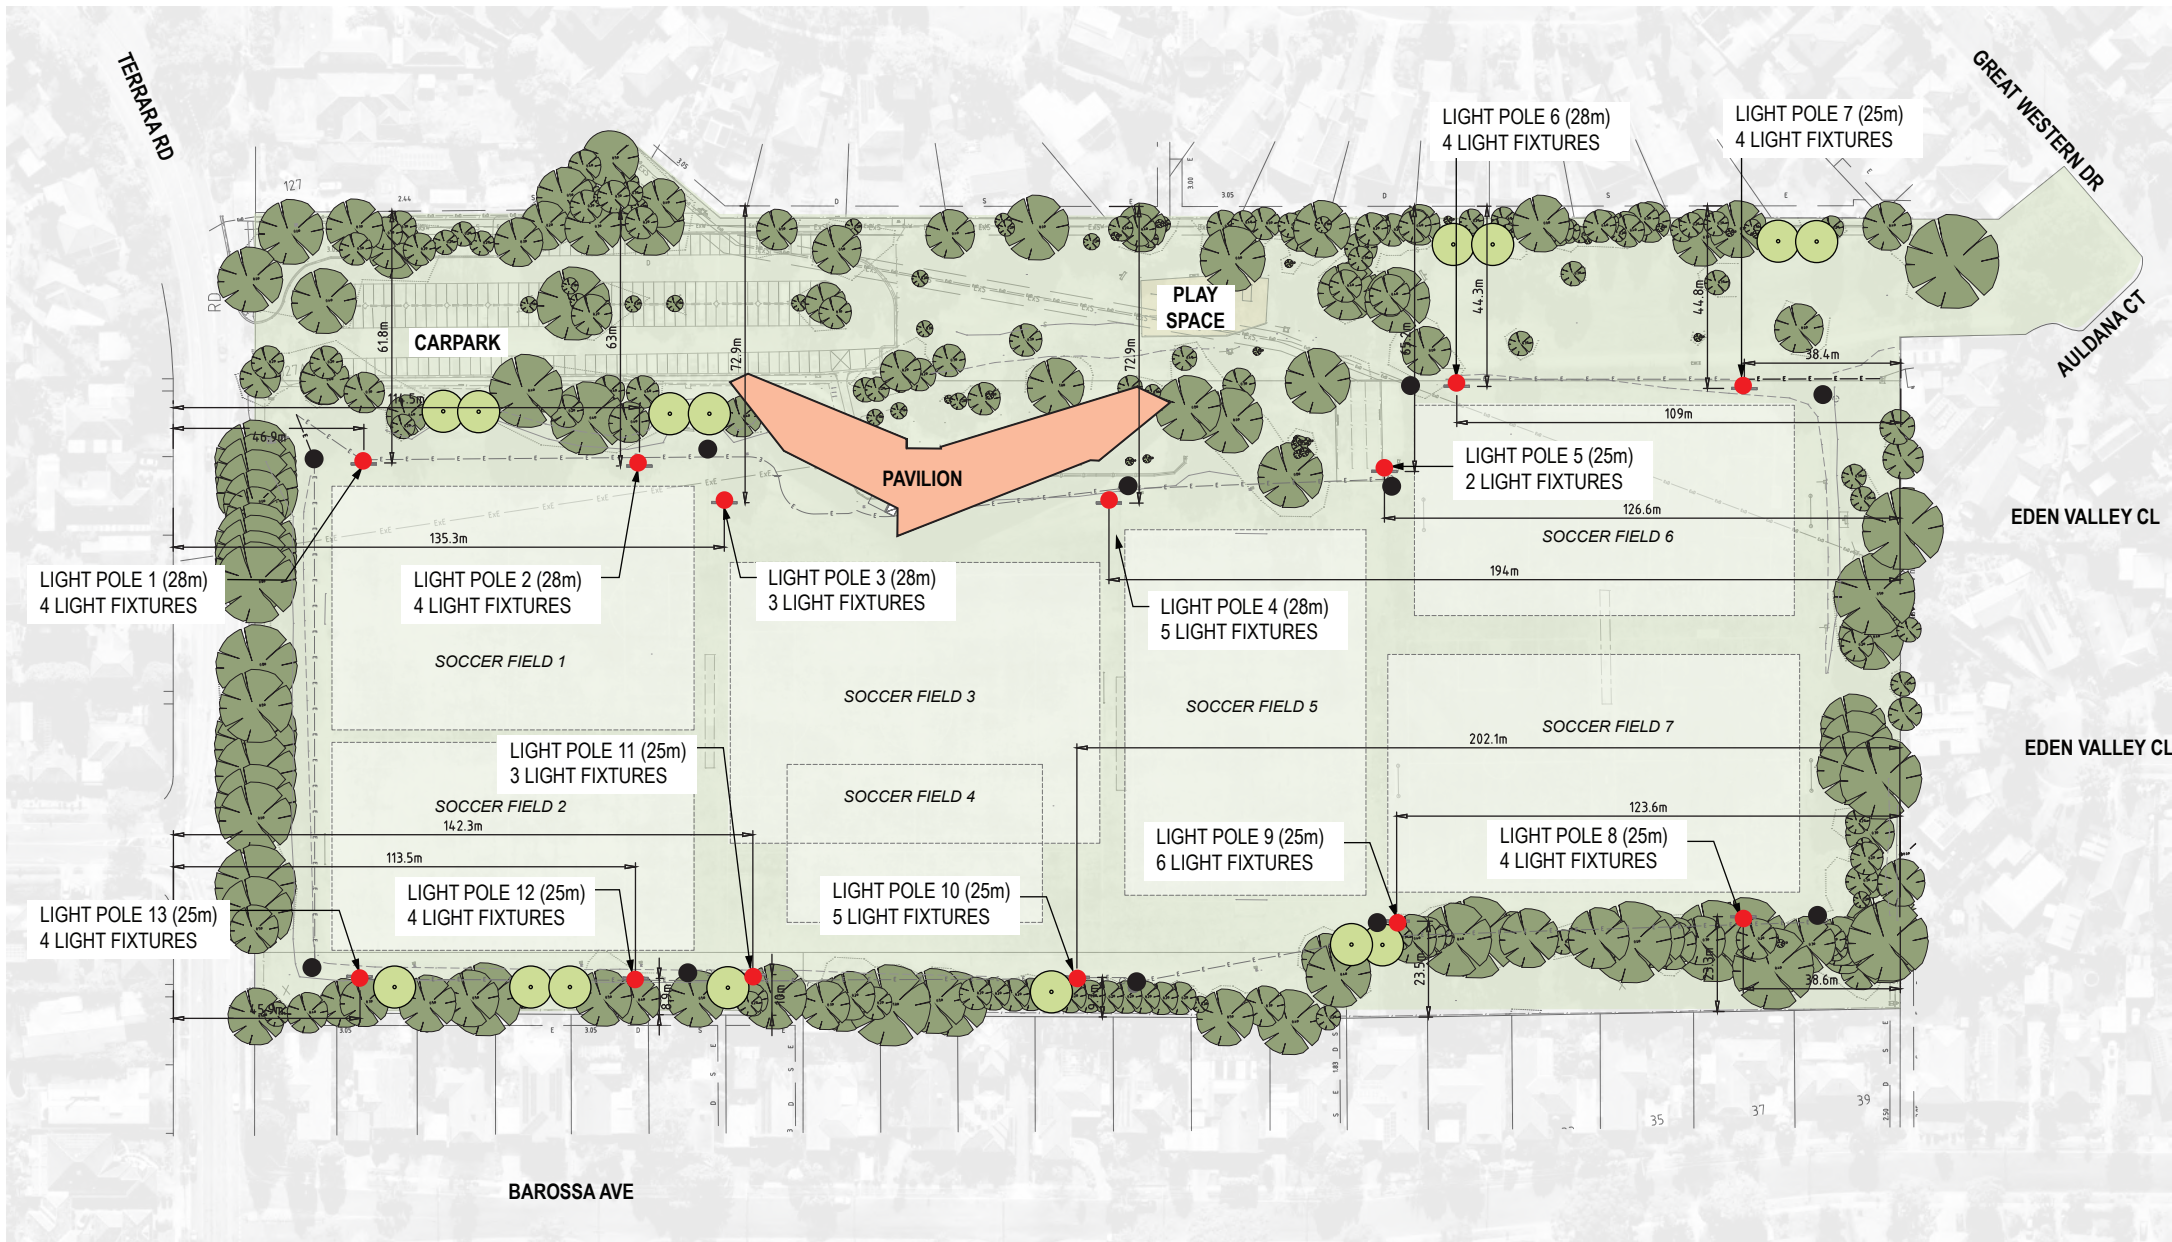

LEGEND

- EXISTING TREES TO BE RETAIN AND PROTECTED
- NEW TREES (SIMILAR TO EXISTING TREES, 45 LITRE, I.E. SPOTTED GUM)
- EXISTING LIGHT POLE TO BE REMOVED
- NEW LIGHT POLE

NOTES:

- THIS SITE PLAN ILLUSTRATES IMPROVEMENTS TO THE LIGHTING DESIGN POLE AND VEGETATION BUFFERING TO VISUALLY BUFFER LIGHT POLES
- THE DESIGN, AND LIGHTING OPTICS HAVE BEEN TAILOR DESIGNED IN RESPONSE TO FEEDBACK TO OPTIMISE LIGHT SPILL CONTROL