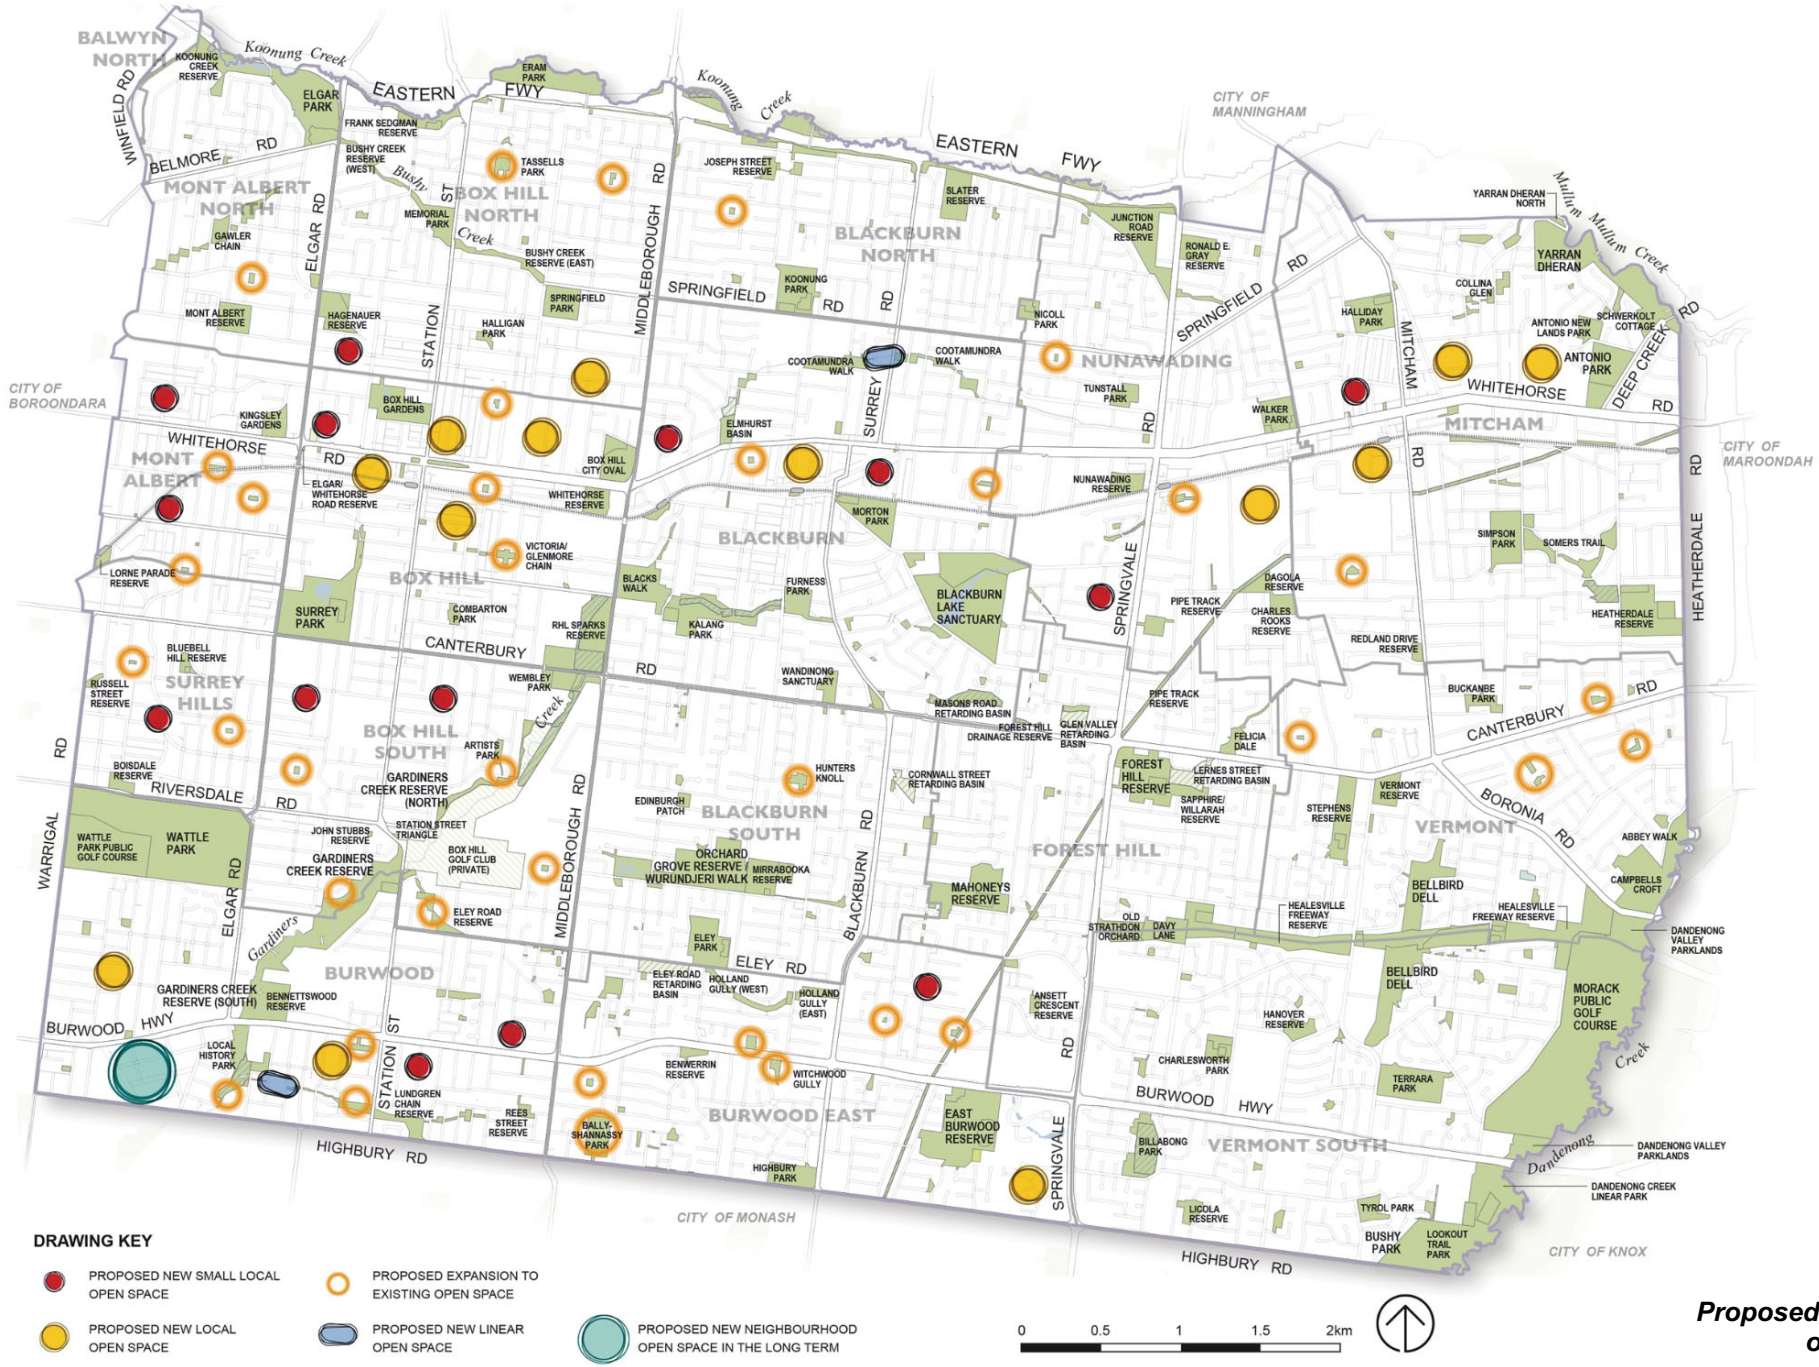


Figure 5-1
Proposed additional open space