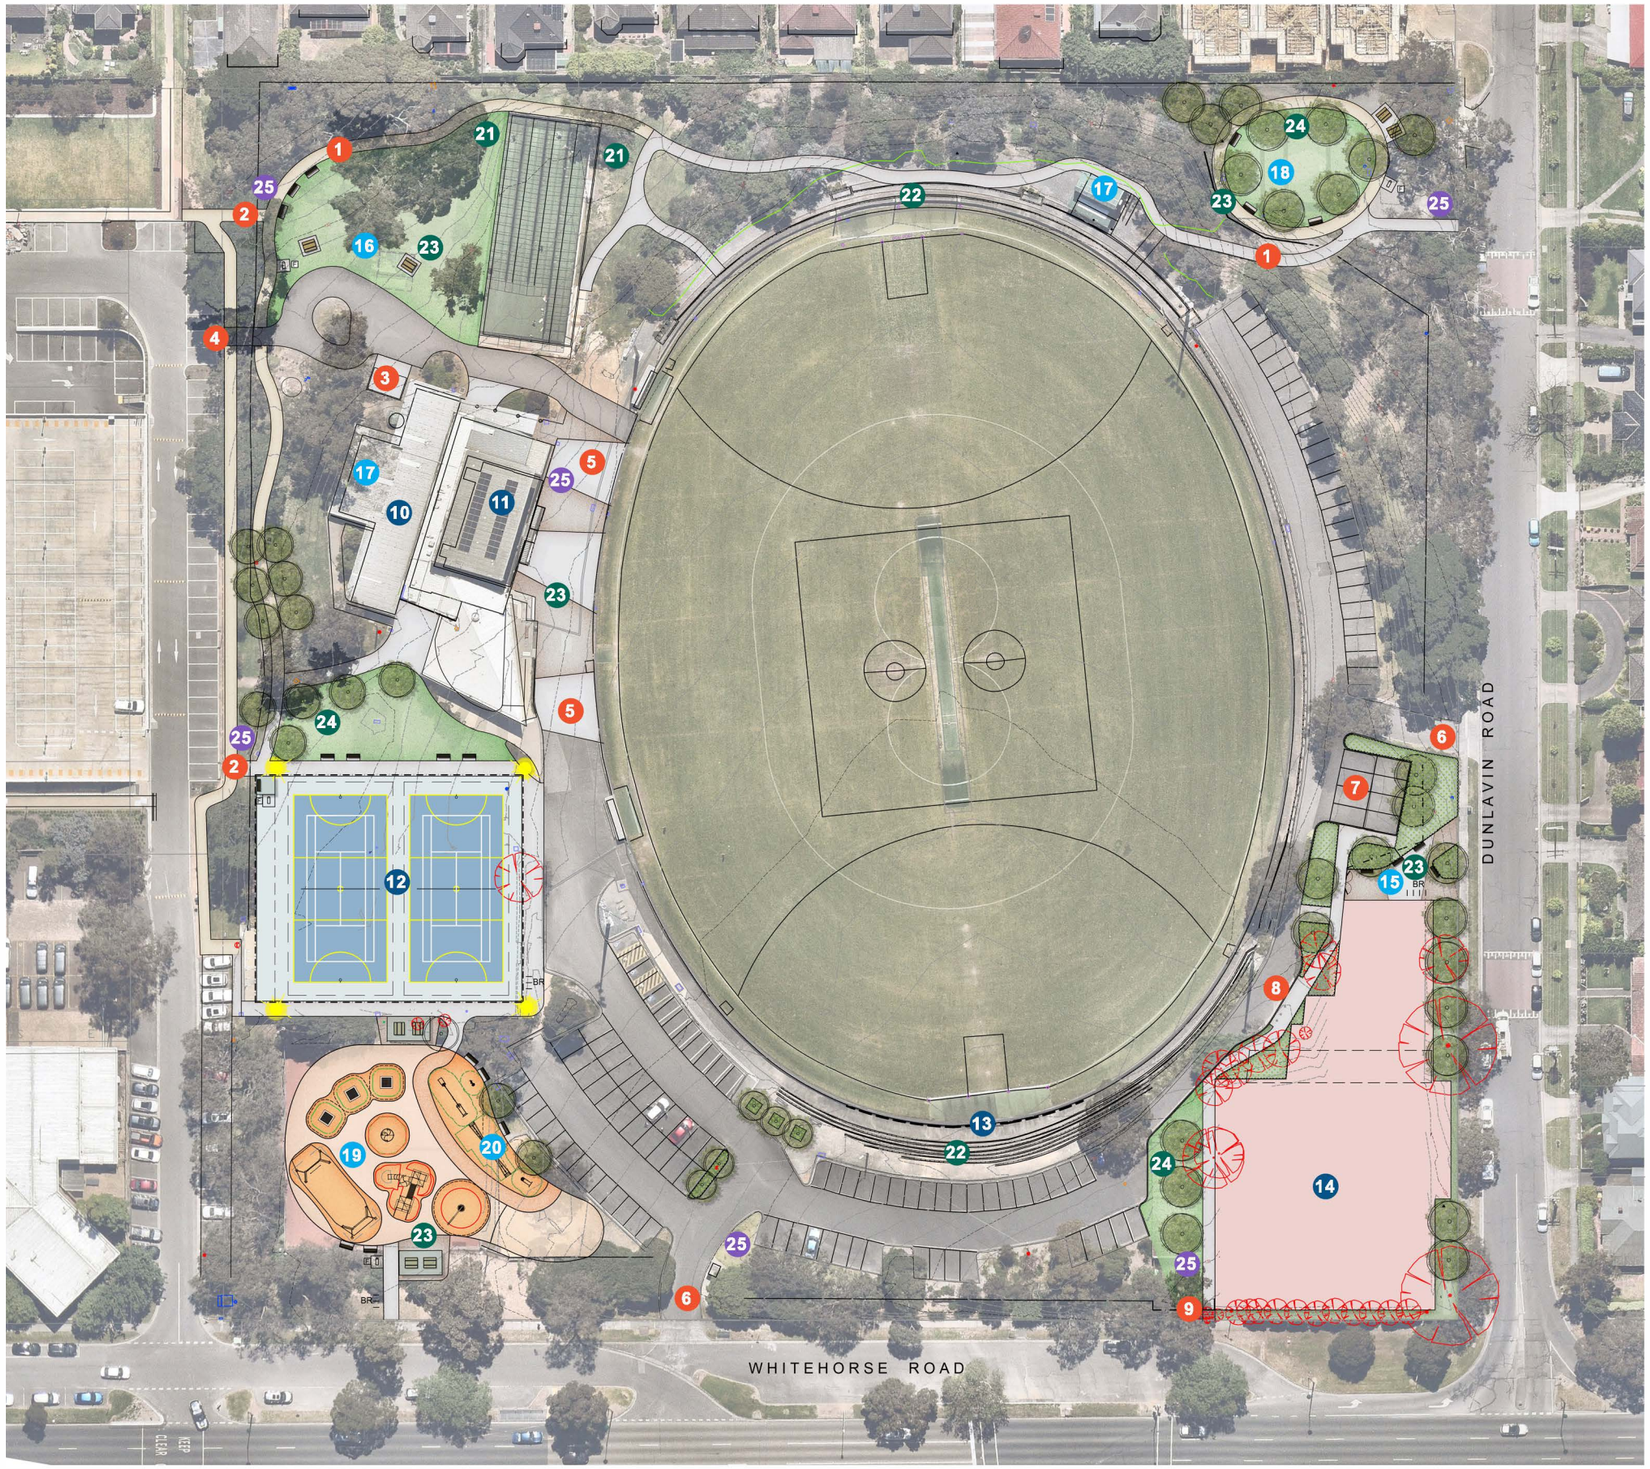


LEGEND

- PROPOSED TREE
- EXISTING TREE TO BE REMOVED
- PROPOSED SEALED PATH
- PROPOSED GRAVEL PATH
- PROPOSED ASPHALT ROAD
- PROPOSED PLAY SPACE
- PROPOSED GRASS SPACE
- PROPOSED GARDEN BED
- PROPOSED TREE PIT
- PROPOSED SPORTS FLOODLIGHTS
- PROPOSED BLACK CHAIN MESH FENCE
- PROPOSED PARK FURNITURE
- PROPOSED DRINKING FOUNTAIN
- PROPOSED BICYCLE RAILS
- PROPOSED SHELTER

ACCESS AND MOVEMENT

1. New path to enhance the walkability of the park and to create better access westward for residents east of the park
2. Strengthen the pedestrian connection with the Civic precinct
3. Relocate the bin store
4. Contain service vehicle access into the park to this location by formalising the entry and a turnaround sequence and converting unused section of the gravel road into grass.
5. Cease vehicle access between the grandstand / pavilion and the oval
6. Retain the two main vehicular entries to the park
7. New tandem car park (8 spaces) for exclusive use by staff and coaches from the Nunawading Gymnastics and Sports Club
8. Current short term car parking refuge to become a short stay gymnast drop off zone
9. New reserve pedestrian entry and path to enhance the walkability of the park

SPORTING FACILITIES

10. Complete the fit-out of the change rooms, and investigate options to provide two female change rooms and additional secure storage for each club within the building envelope
11. Continue to maintain the grandstand
12. Remove the Indoor Sporting Complex and replace it with two community netball - tennis courts with floodlights (250 lux). Include a small shelter and space on the western side where roll on / roll off tennis nets can be stored during netball use.
13. Install behind goal netting at the southern goals
14. Remove the tennis courts and clubroom, and the public toilets, and construct a new district level Gymnastics Centre for the Nunawading Gymnastics and Sports Club, with the main entry to the Gymnastics Centre to the north of the building

RECREATION FACILITIES

15. Develop a landscaped plaza to be used as the Gymnastic Centre arrival / waiting area
16. Upgrade the space as an informal gathering area by installing seating and picnic tables
17. Upgrade the public toilets
18. Remove the Pigeon Club building, and repurpose the space as a quality passive recreation space to support rest and relaxation
19. Remove the tennis courts and existing play space, and develop the site into a new Local level play space with seating, BBQ / picnic facilities, and a shelter
20. Install an outdoor fitness gym

OPEN SPACE AND ENVIRONMENT

21. Maintain the trees to reduce the impact of shadowing and leaf litter over the cricket practice nets
22. Seal the surface of the spectator terraces to control the gravel being kicked / thrown onto the oval playing surface

RESERVE - WIDE DIRECTIONS

23. Enhance the landscape setting with the provision of consistent finishes to pavements and hard surfaces. Develop a suite of park furniture from which to select future furniture installations.
24. Increase the tree canopy cover in the reserve to improve amenity and to create a strong park setting. Additional tree planting shall be consistent with existing plantings and selected from an approved tree list for the reserve

WAYFINDING / INTERPRETATION

25. Provide heritage interpretative signage and wayfinding signage throughout the reserve

WALKER PARK, NUNAWADING

MASTER PLAN

SCALE: 1:500 @ A1 | 1:1000 @ A3

LSK01 - SEPTEMBER 2025

DRAFT

WHITEHORSE CITY COUNCIL

Simon Leisure

Fraser Design Collaborative