



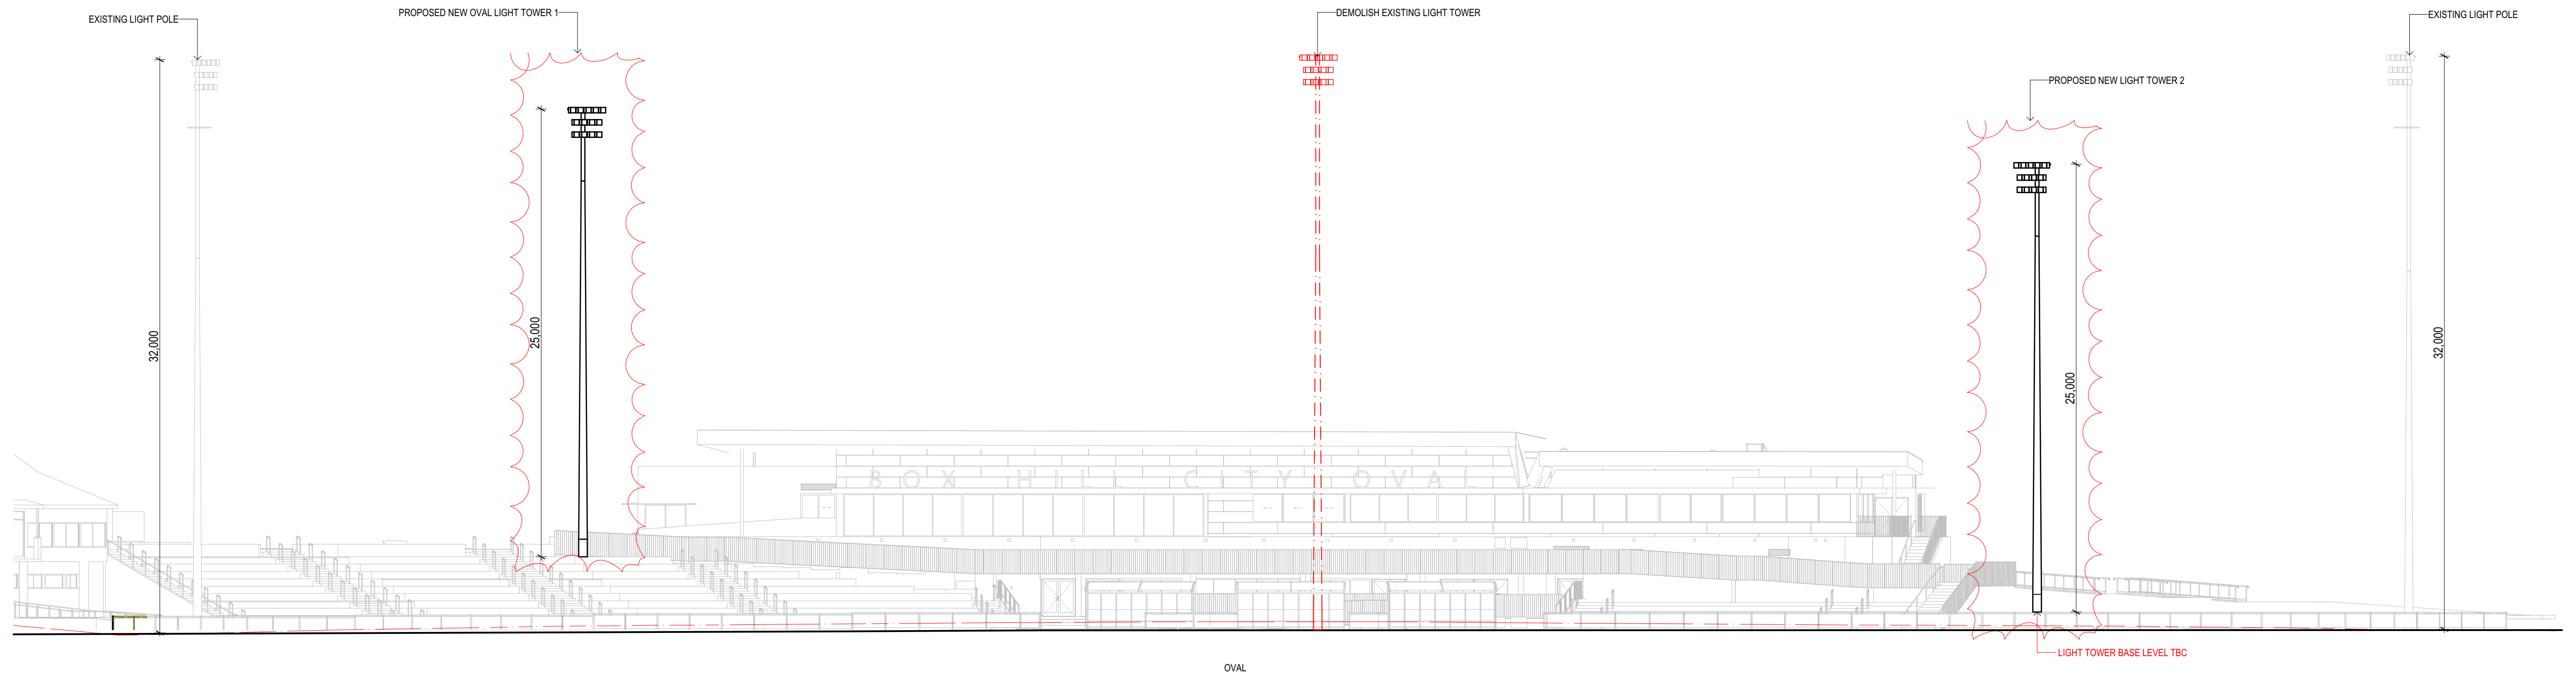

○ OVAL LIGHTING TOWERS EAST ELEVATION

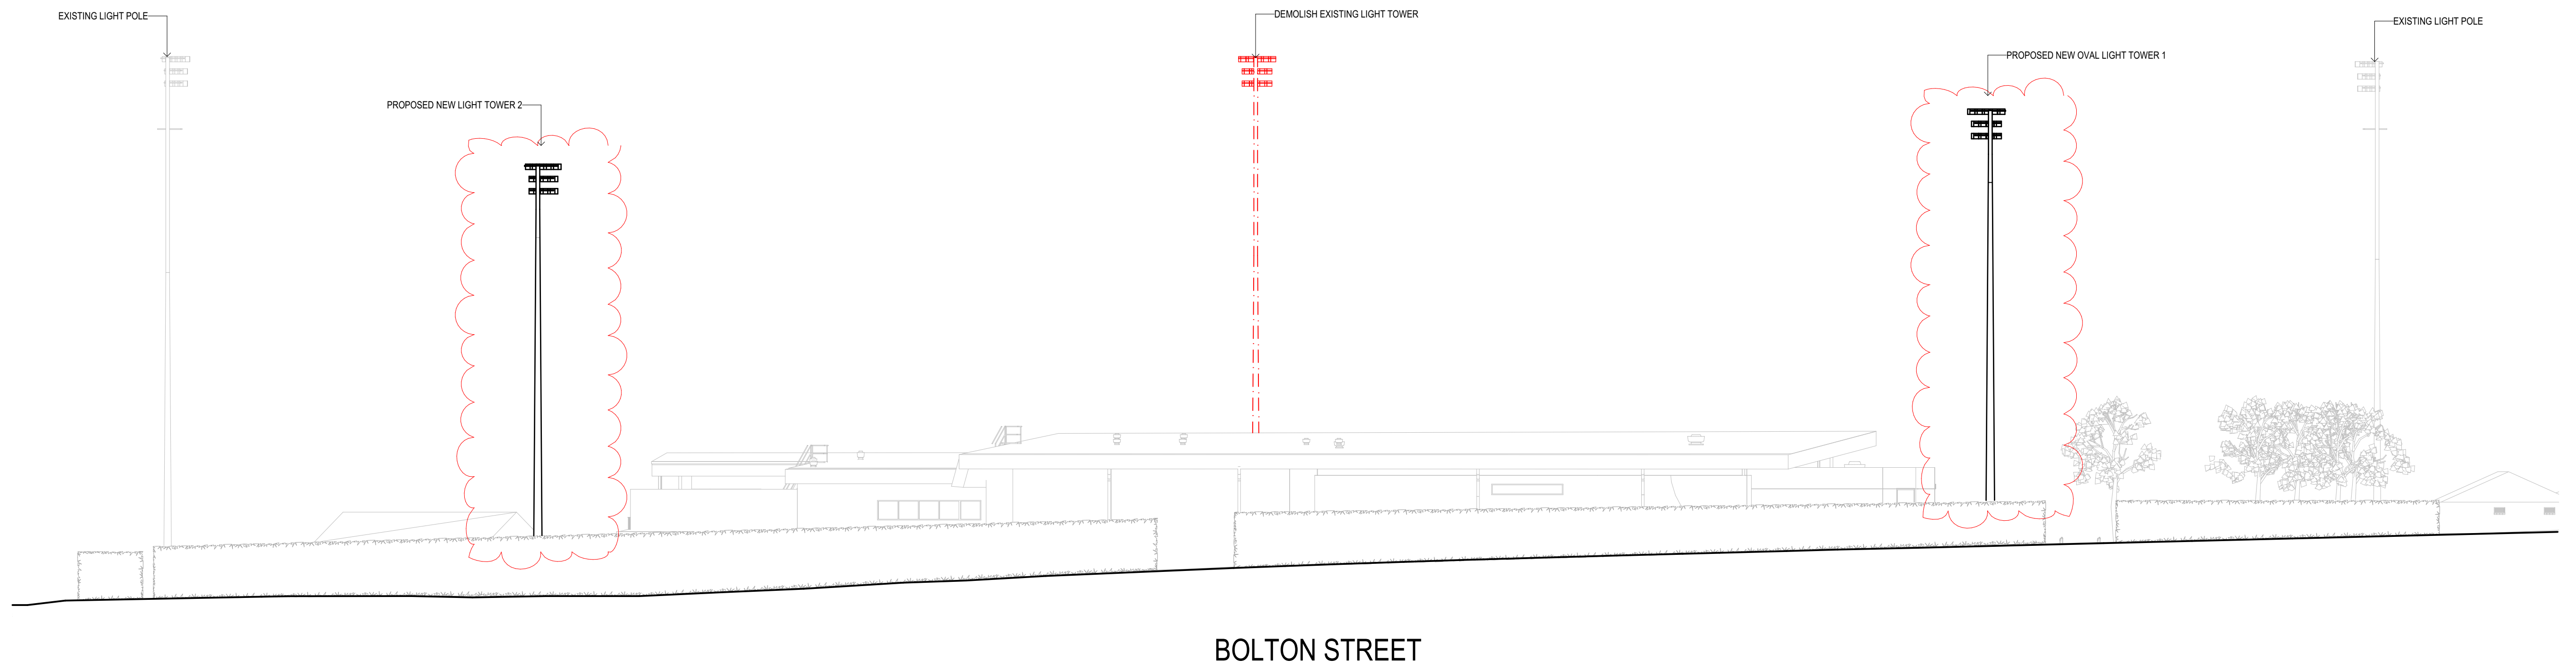

○ OVAL LIGHTING TOWERS WEST ELEVATION

Change ID	DATE	DESCRIPTION
A	08/08/25	SPORTS FIELD LIGHTING
B	12/08/25	SPORTS FIELD LIGHTING