


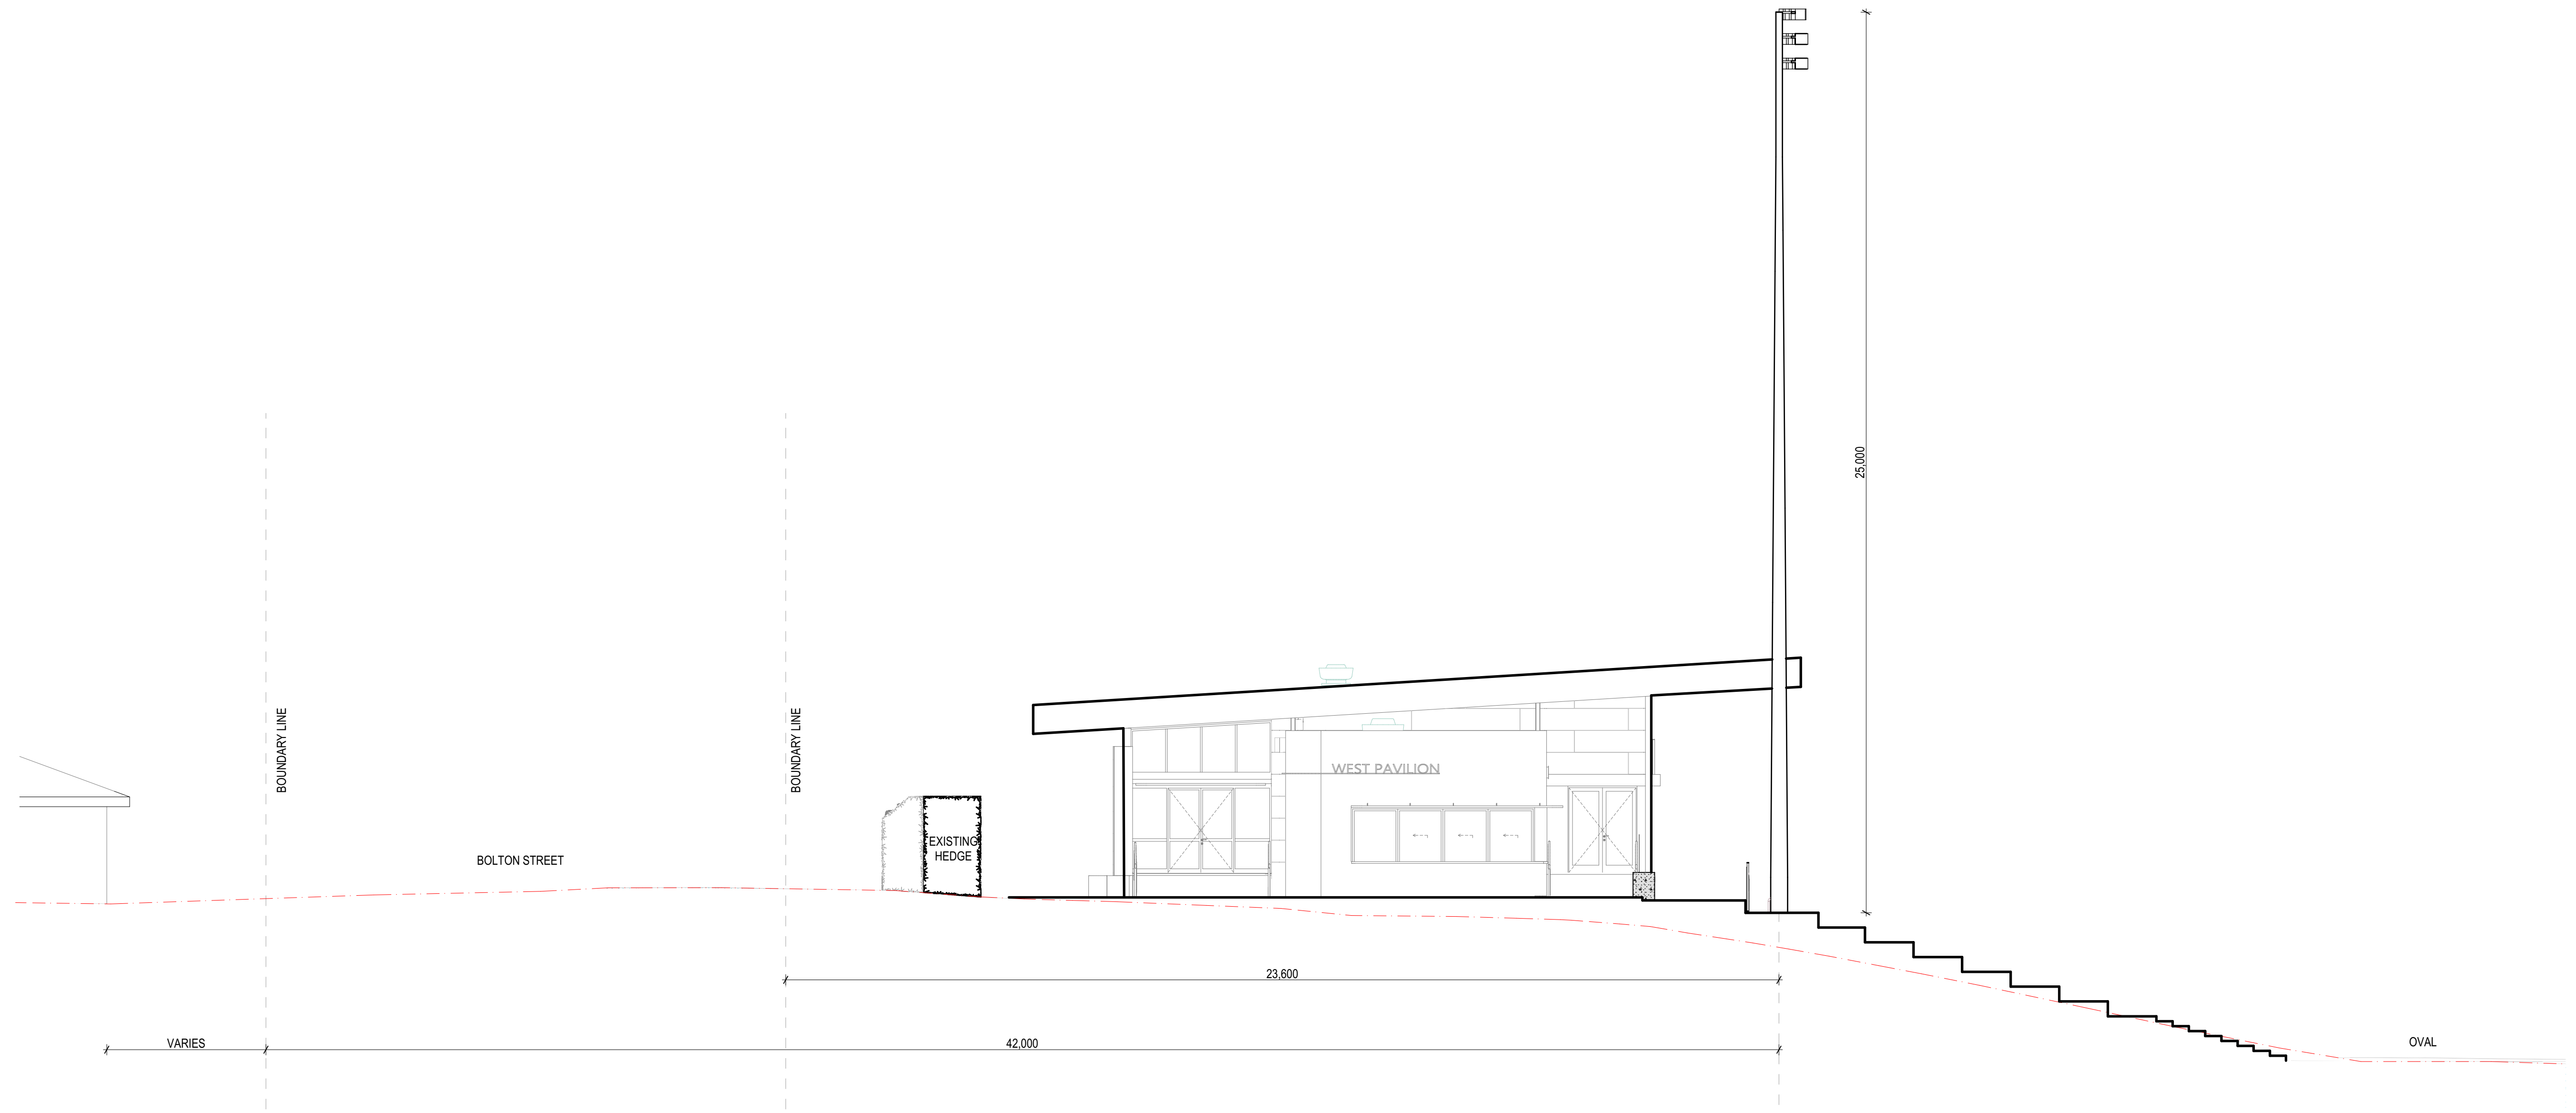

○ OVAL LIGHTING TOWER 1 SECTION



NOTES:
Except as allowed under copyright act, no part of this drawing may be reproduced or otherwise dealt with without written permission of HB Arch.

HB ARCH ARCHITECTURE & PLANNING

LEGEND

Change ID	DATE	DESCRIPTION
A	08/08/25	SPORTS FIELD LIGHTING

Box Hill City Oval Development

OVAL LIGHTING TOWERS
SECTIONS 1

Client Whitehorse City Council

Scale 1:100 @ A1

8/08/2025 email@hbarch.com.au

A704